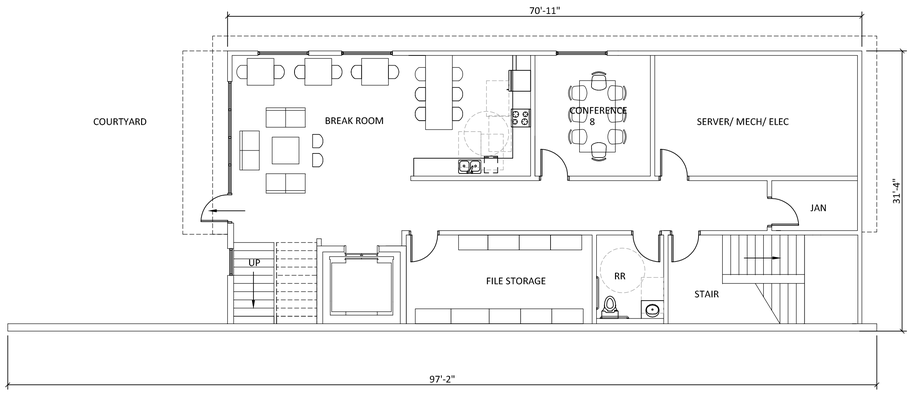

1 LEVEL 0- BASEMENT

SCALE: 1/8" = 1' - 0"

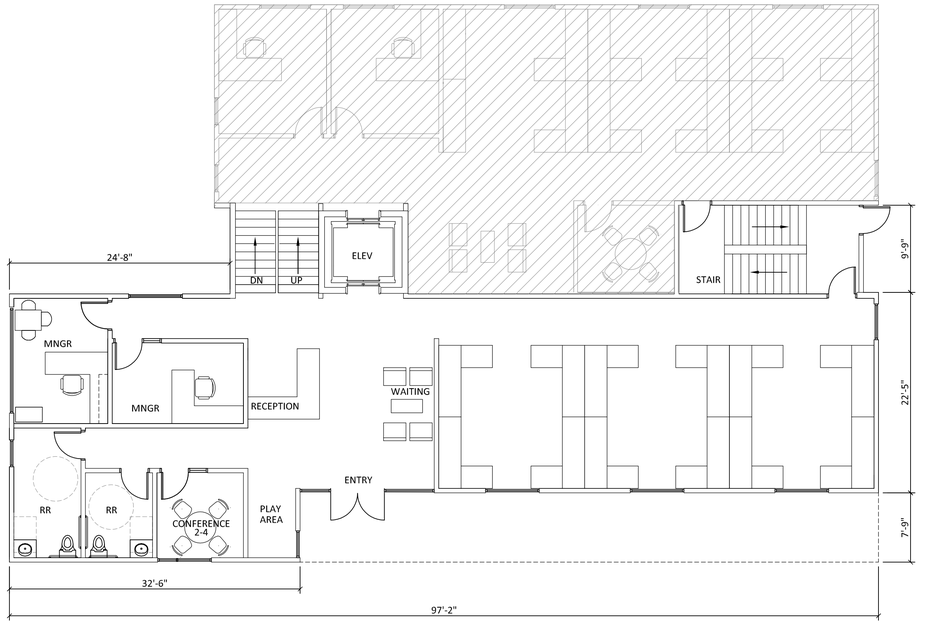

2 LEVEL 1- GROUND

SCALE: 1/8" = 1' - 0"

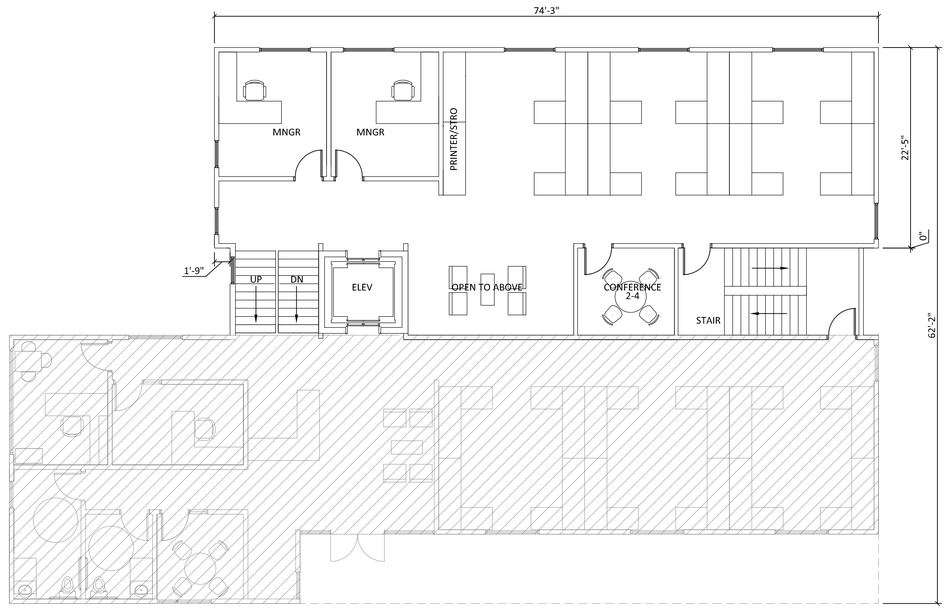

3 LEVEL 1.5

SCALE: 1/8" = 1' - 0"

mwa architects
70 NW COUCH STREET
SUITE 401
PORTLAND, OR 97209
P 503 973 5151
F 503 973 5060
MWAARCHITECTS.COM

REVISION NO. DATE

NHA CAMPUS REDEVELOPMENT

2316 SE WILLARD ST.
MILWAUKIE, OR 97222

ISSUANCE
LAND USE APPLICATION

DATE
12/1/2015

SCALE
1/8"=1'-0"

PROJECT NUMBER
201327.00

DRAWN BY
KH

DRAWING TITLE
OFFICE- SPLIT LEVEL
LEVEL 0 - 1.5
FLOOR PLANS

SHEET NUMBER
2.0

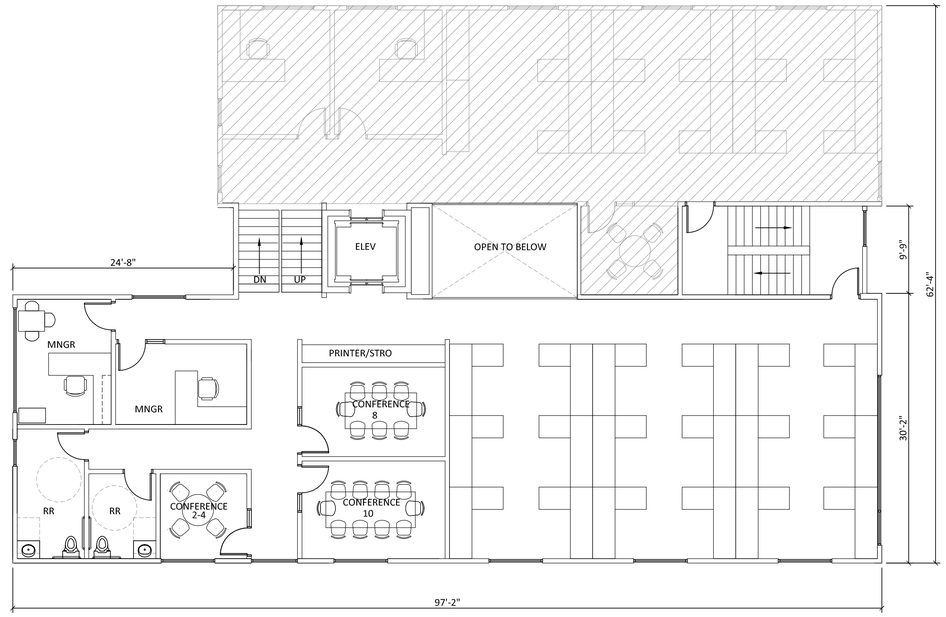

1 LEVEL 2

SCALE: 1/8" = 1' - 0"

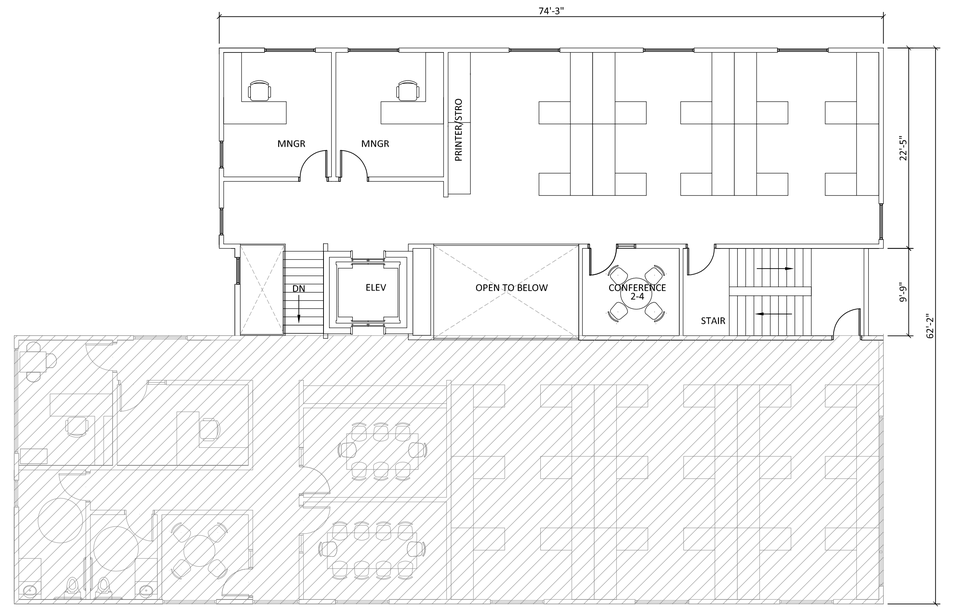

2 LEVEL 2.5

SCALE: 1/8" = 1' - 0"

mwa architects

70 NW COUCH STREET
SUITE 401
PORTLAND, OR 97209
P 503 973 5151
F 503 973 5060
MWAARCHITECTS.COM

REVISION NO. DATE

NHA CAMPUS REDEVELOPMENT

2316 SE WILLARD ST.
MILWAUKIE, OR 97222

ISSUANCE
LAND USE APPLICATION

DATE
12/1/2015

SCALE
1/8"=1'-0"

PROJECT NUMBER
201327.00

DRAWN BY
KH

DRAWING TITLE
OFFICE- SPLIT LEVEL
LEVEL 2 - 2.5
FLOOR PLANS

SHEET NUMBER
2.1

1 NORTH ELEVATION
SCALE: 1/8" = 1' - 0"

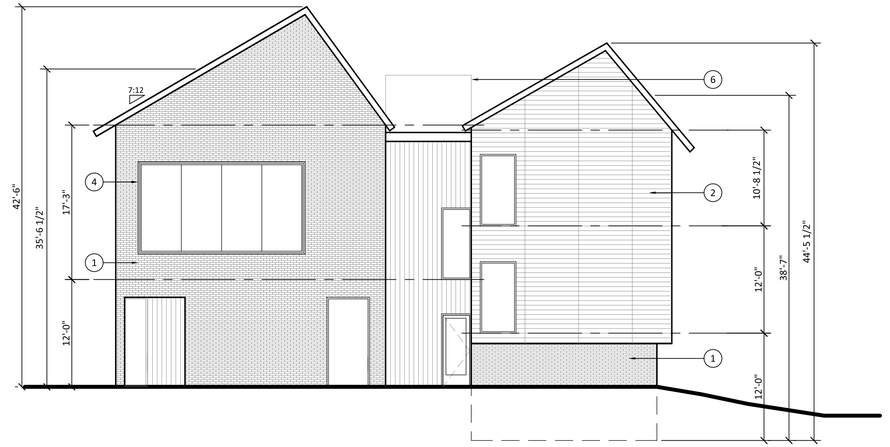

2 EAST ELEVATION
SCALE: 1/8" = 1' - 0"

3 SOUTH ELEVATION
SCALE: 1/8" = 1' - 0"

4 WEST ELEVATION
SCALE: 1/8" = 1' - 0"

KEYNOTES

1. BRICK VENEER
2. REINFORCED CONCRETE PANEL
3. VERTICAL CEDAR SIDING
4. ALUMINUM STOREFRONT SYSTEM
5. STEEL CANOPY
6. ELEVATOR ROOF BEYOND

mwa architects
70 NW COUCH STREET
SUITE 401
PORTLAND, OR 97209
P 503 973 5151
F 503 973 5060
MWAARCHITECTS.COM

REVISION NO. DATE

NHA CAMPUS REDEVELOPMENT

2316 SE WILLARD ST.
MILWAUKIE, OR 97222

ISSUANCE
LAND USE APPLICATION
DATE
12/1/2015
SCALE
1/8"=1'-0"
PROJECT NUMBER
201327.00
DRAWN BY
KH
DRAWING TITLE
OFFICE EXTERIOR ELEVATIONS
SHEET NUMBER
3.0

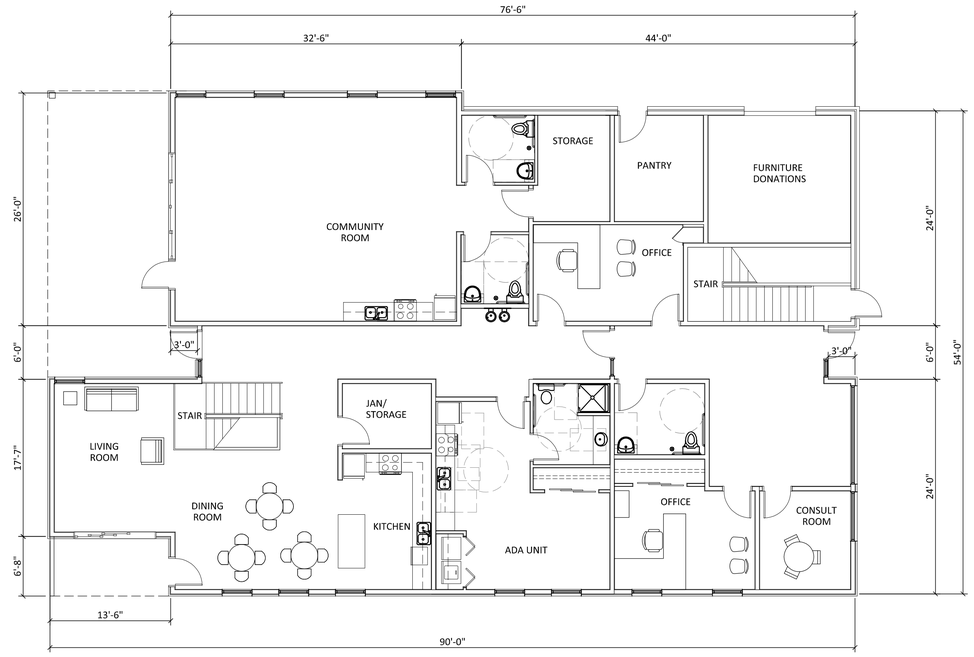

1 FIRST FLOOR PLAN

SCALE: 1/8" = 1' - 0"

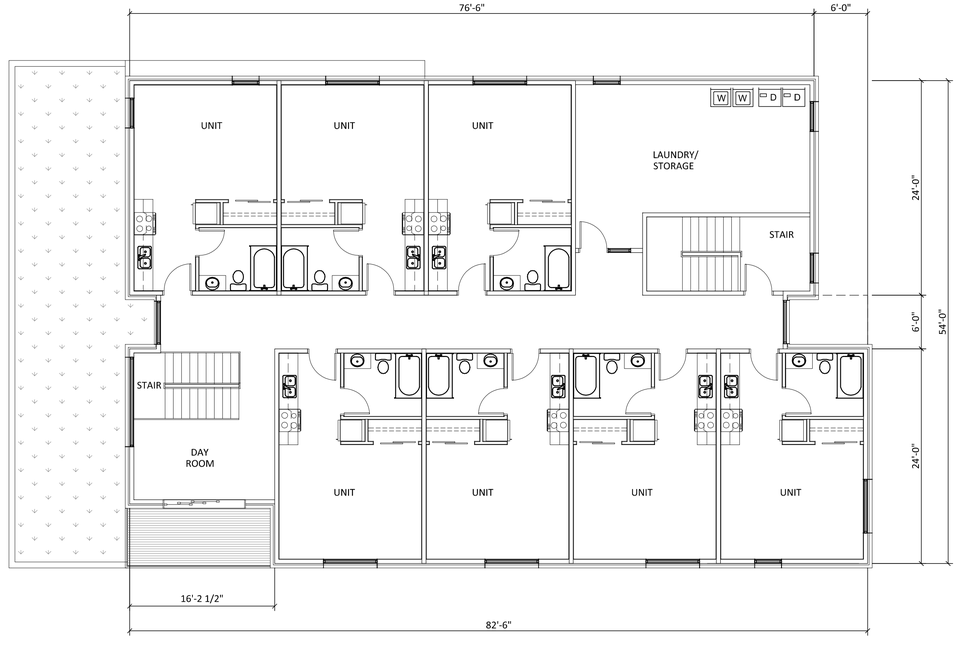

2 SECOND FLOOR PLAN

SCALE: 1/8" = 1' - 0"

mwa architects
70 NW COUCH STREET
SUITE 401
PORTLAND, OR 97209
P 503 973 5151
F 503 973 5060
MWAARCHITECTS.COM

REVISION NO. DATE

NHA CAMPUS REDEVELOPMENT

2316 SE WILLARD ST.
MILWAUKIE, OR 97222

ISSUANCE
LAND USE APPLICATION

DATE
12/1/2015

SCALE
1/8"=1'-0"

PROJECT NUMBER
201327.00

DRAWN BY
KH

DRAWING TITLE
SHELTER FLOOR PLANS

SHEET NUMBER
2.2

1 NORTH ELEVATION
SCALE: 1/8" = 1' - 0"

2 EAST ELEVATION
SCALE: 1/8" = 1' - 0"

3 SOUTH ELEVATION
SCALE: 1/8" = 1' - 0"

4 WEST ELEVATION
SCALE: 1/8" = 1' - 0"

KEYNOTES

1. BRICK VENEER
2. REINFORCED CONCRETE PANEL
3. VERTICAL CEDAR SIDING
4. ALUMINUM STOREFRONT SYSTEM
5. GALVANIZED RAILING SYSTEM
6. CEDAR SCREEN WALL
7. GREEN ROOF/CANOPY
8. STEEL CANOPY

mwa architects
70 NW COUCH STREET
SUITE 401
PORTLAND, OR 97209
P 503 973 5151
F 503 973 5060
MWAARCHITECTS.COM

REVISION NO. DATE

NHA CAMPUS REDEVELOPMENT

2316 SE WILLARD ST.
MILWAUKIE, OR 97222

ISSUANCE
LAND USE APPLICATION
DATE
11/25/2015
SCALE
1/8"=1'-0"
PROJECT NUMBER
201327.00
DRAWN BY
KH
DRAWING TITLE
SHELTER EXTERIOR ELEVATIONS
SHEET NUMBER
3.1

SE Willard Street- NW Corner

SE Willard Street- NE Corner

SE Willard Street- View into Courtyard

Courtyard-View from SW Corner