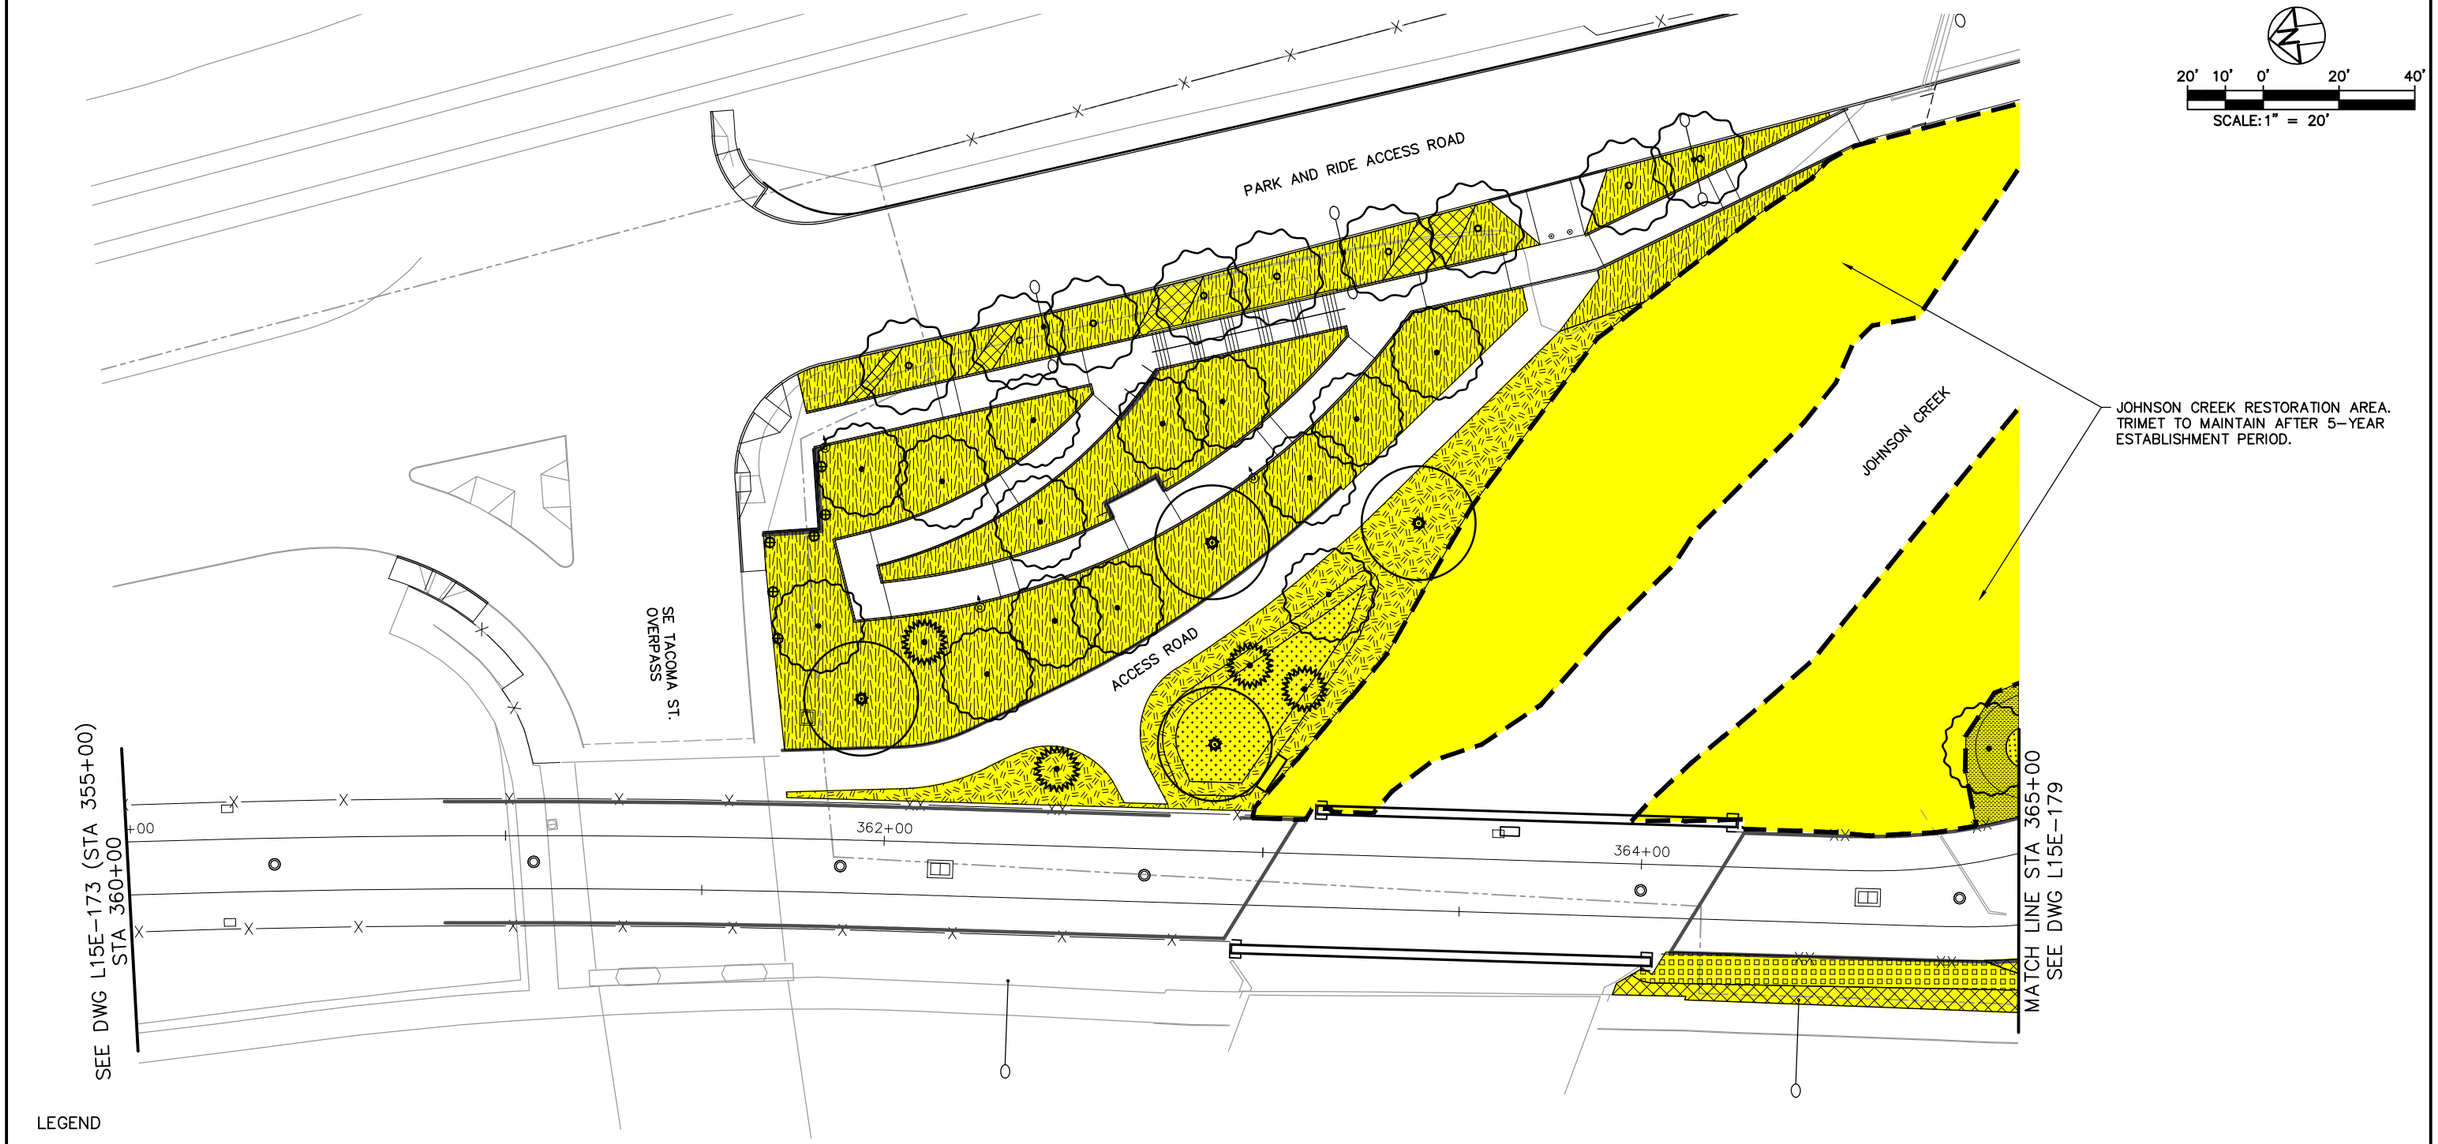

LEGEND

- TRIMET
- CITY OF PORTLAND
- ODOT
- CITY OF MILWAUKIE
- CLACKAMAS COUNTY
- OAK LODGE WATER DISTRICT
- OAK LODGE SEWER DISTRICT
- UNION PACIFIC RAILROAD
- PRIVATE PROPERTY
- NORTH CLACKAMAS PARKS & RECREATION DISTRICT

NO.	DATE	BY / CHK.	APPD.	REVISIONS

DESIGNED ____ DATE ____
DRAWN ____ DATE ____
CHECKED ____ DATE ____
APPROVED ____ DATE ____

TRI-COUNTY METROPOLITAN TRANSPORTATION DISTRICT OF OREGON

TRIMET
CAPITAL PROJECTS DIVISION
1800 SW FIRST AVE., SUITE 300
PORTLAND, OREGON 97201

SUBMITTED: ____ DATE: ____ APPROVED: ____ DATE: ____

PORTLAND TO MILWAUKIE LRT
MAINTENANCE AGREEMENT

LANDSCAPING
STA 360+00 TO STA 365+00
SE MCLOUGHLIN BLVD TO PARK & RIDE ACCESS ROAD

SCALE: 1" = 20' | DRAWING NO.: L15E-177 | LANDSCAPING 45/74

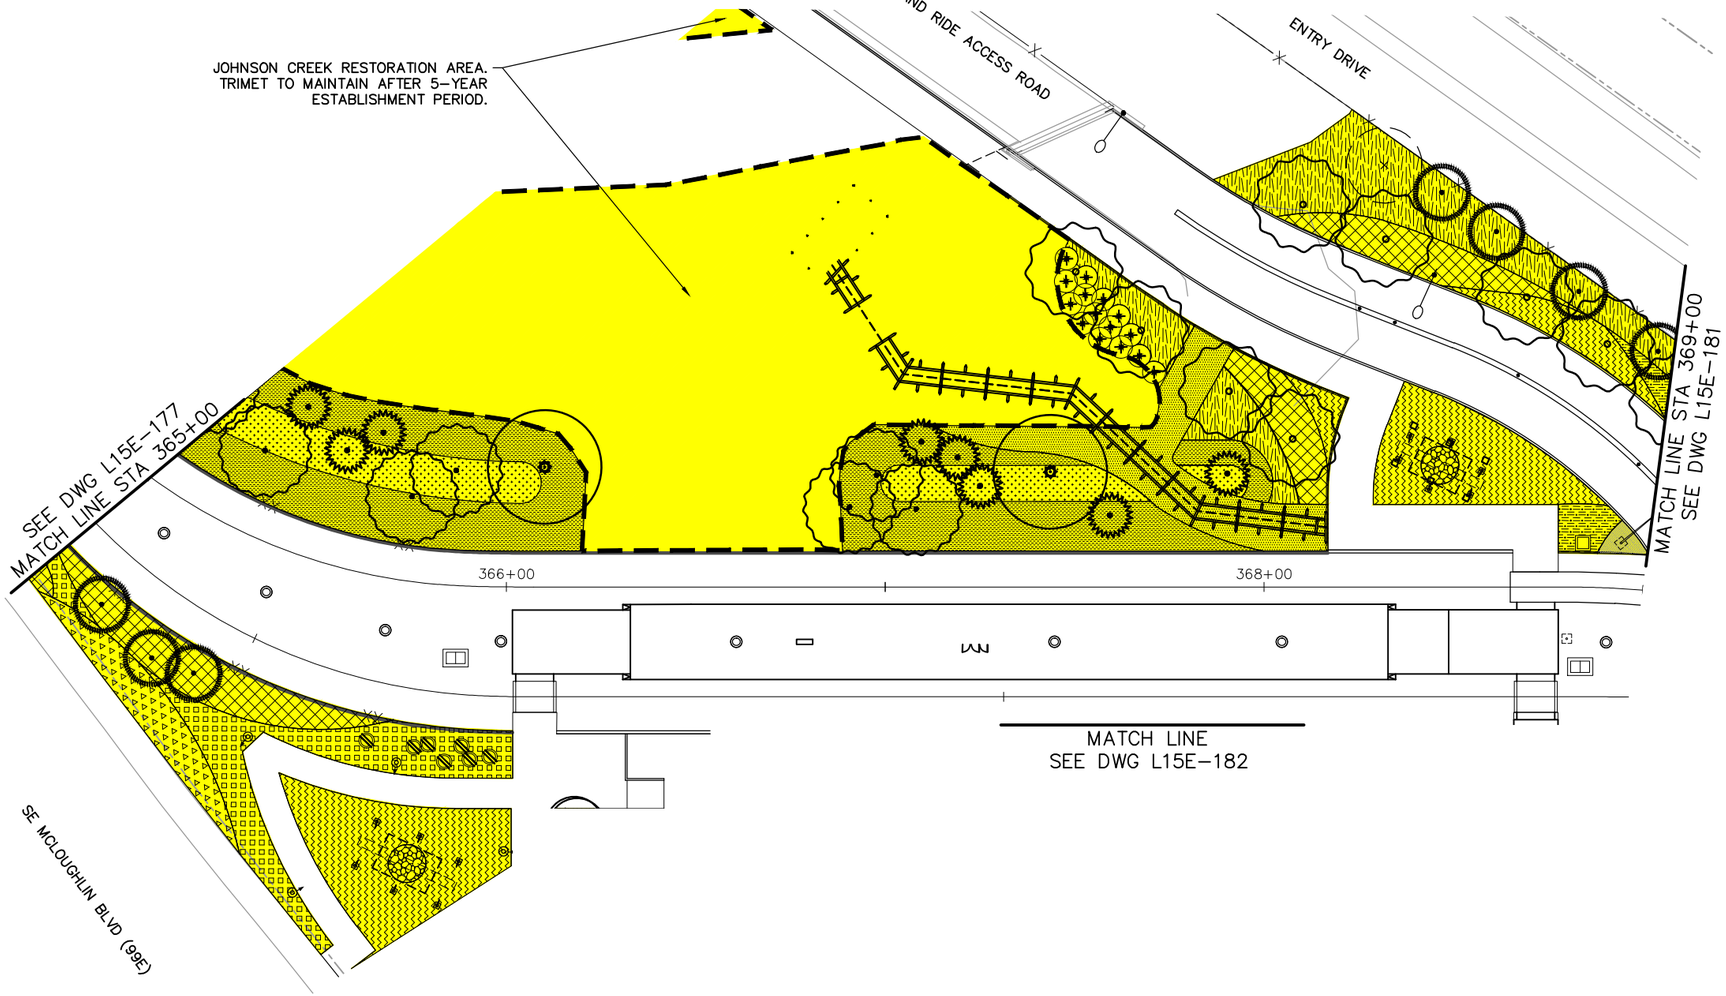

20' 10' 0' 20' 40'

SCALE: 1" = 20'

LEGEND

- TRIMET
- CITY OF PORTLAND
- ODOT
- CITY OF MILWAUKIE
- CLACKAMAS COUNTY
- OAK LODGE WATER DISTRICT
- OAK LODGE SEWER DISTRICT
- UNION PACIFIC RAILROAD
- PRIVATE PROPERTY
- NORTH CLACKAMAS PARKS & RECREATION DISTRICT

NO.	DATE	BY / CHK.	APPD.	REVISIONS

DESIGNED DATE
DRAWN DATE
CHECKED DATE
APPROVED DATE

TRI-COUNTY METROPOLITAN TRANSPORTATION DISTRICT OF OREGON

TRIMET
CAPITAL PROJECTS DIVISION
1800 SW FIRST AVE., SUITE 300
PORTLAND, OREGON 97201

SUBMITTED: DATE:
APPROVED: DATE:

PORTLAND TO MILWAUKIE LRT
MAINTENANCE AGREEMENT

LANDSCAPING
STA 365+00 TO STA 369+00
SE MCLOUGHLIN BLVD TO PARK & RIDE ACCESS ROAD

SCALE: 1" = 20'
DRAWING NO.: L15E-179
LANDSCAPING 46/74

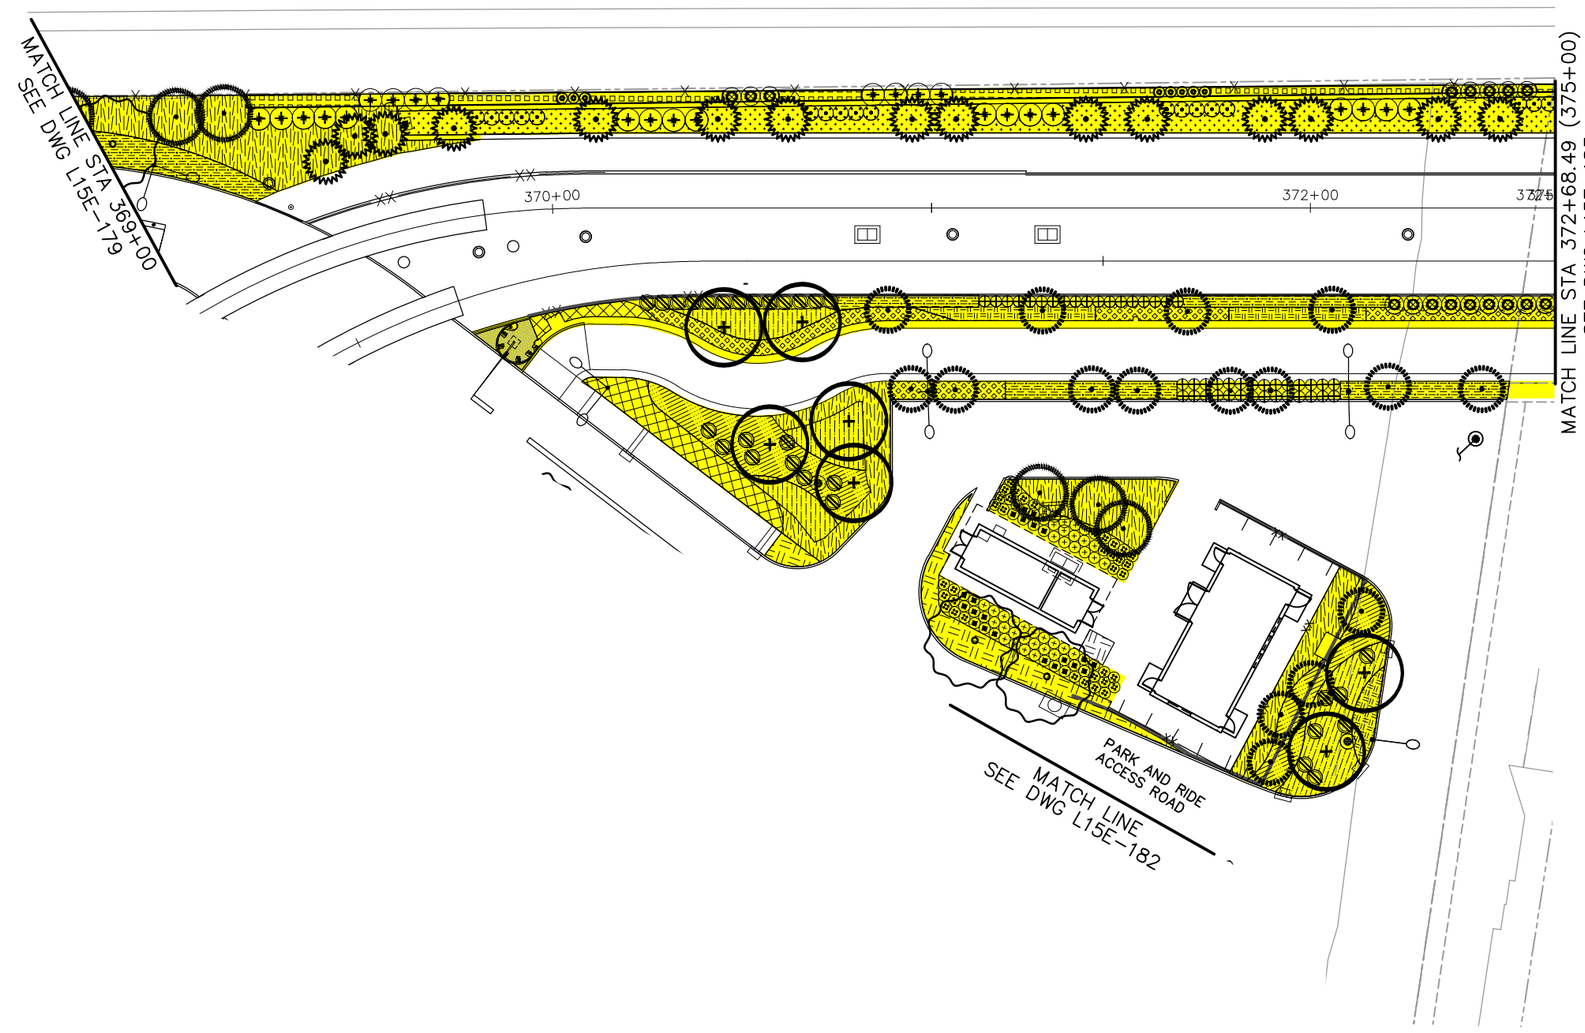

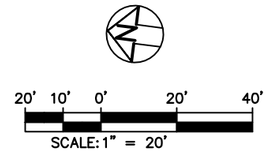

LEGEND

- TRIMET
- CITY OF PORTLAND
- ODOT
- CITY OF MILWAUKIE
- CLACKAMAS COUNTY
- OAK LODGE WATER DISTRICT
- OAK LODGE SEWER DISTRICT
- UNION PACIFIC RAILROAD
- PRIVATE PROPERTY
- NORTH CLACKAMAS PARKS & RECREATION DISTRICT

NO.	DATE	BY / CHK.	APPD.	REVISIONS

DESIGNED DATE
DRAWN DATE
CHECKED DATE
APPROVED DATE

TRI-COUNTY METROPOLITAN TRANSPORTATION DISTRICT OF OREGON

TRIMET
CAPITAL PROJECTS DIVISION
1800 SW FIRST AVE., SUITE 300
PORTLAND, OREGON 97201

SUBMITTED: DATE: APPROVED: DATE:

PORTLAND TO MILWAUKIE LRT
MAINTENANCE AGREEMENT

LANDSCAPING
STA 369+00 TO STA 372+68.49 (375+00)
PARK & RIDE ACCESS ROAD

SCALE: 1" = 20' | DRAWING NO.: L15E-181 | LANDSCAPING 47/74

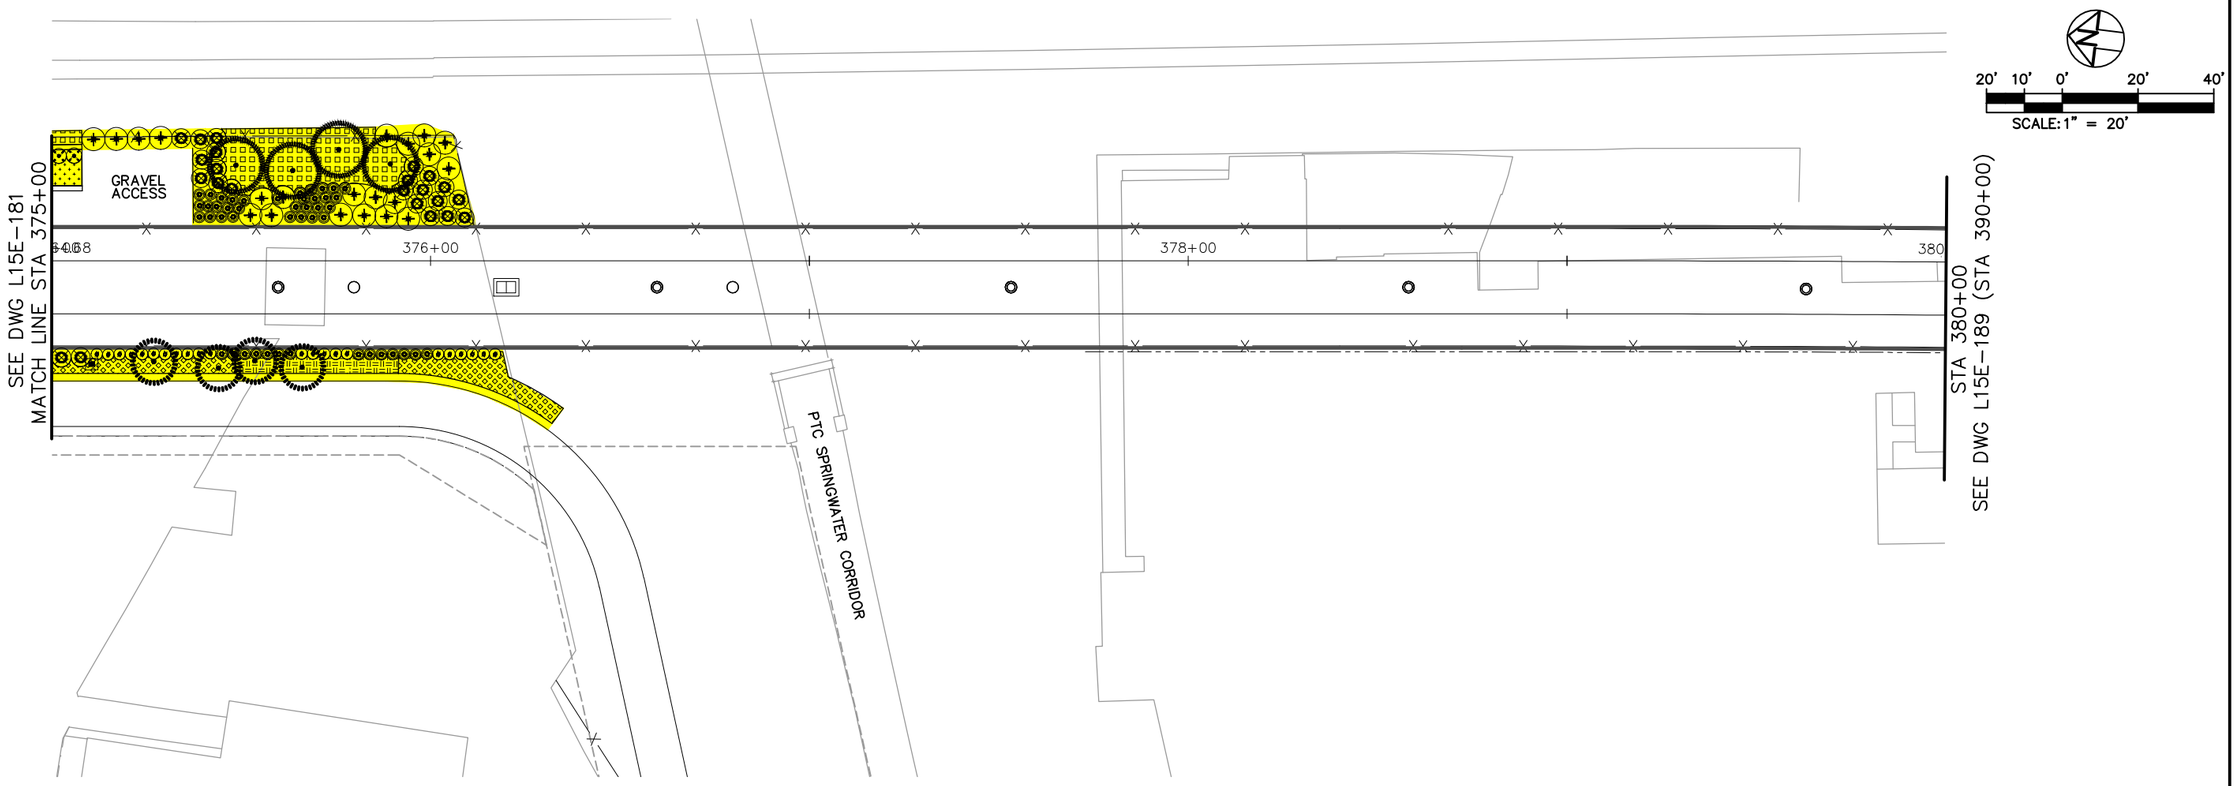

LEGEND

- TRIMET
- CITY OF PORTLAND
- ODOT
- CITY OF MILWAUKIE
- CLACKAMAS COUNTY
- OAK LODGE WATER DISTRICT
- OAK LODGE SEWER DISTRICT
- UNION PACIFIC RAILROAD
- PRIVATE PROPERTY
- NORTH CLACKAMAS PARKS & RECREATION DISTRICT

NO.	DATE	BY / CHK.	APPD.	REVISIONS

DESIGNED ____ DATE ____
DRAWN ____ DATE ____
CHECKED ____ DATE ____
APPROVED ____ DATE ____

TRI-COUNTY METROPOLITAN TRANSPORTATION DISTRICT OF OREGON

TRIMET
CAPITAL PROJECTS DIVISION
1800 SW FIRST AVE., SUITE 300
PORTLAND, OREGON 97201

SUBMITTED: ____ DATE: ____ APPROVED: ____ DATE: ____

PORTLAND TO MILWAUKIE LRT
MAINTENANCE AGREEMENT

LANDSCAPING
STA 375+00 TO STA 380+00
PTC SPRINGWATER CORRIDOR

SCALE: 1" = 20' | DRAWING NO.: L15E-183 | LANDSCAPING | 48/74

NO.	DATE	BY / CHK.	APPD.	REVISIONS

DESIGNED — DATE
DRAWN — DATE
CHECKED — DATE
APPROVED — DATE

TRI-COUNTY METROPOLITAN TRANSPORTATION DISTRICT OF OREGON

TRIMET
CAPITAL PROJECTS DIVISION
1800 SW FIRST AVE., SUITE 300
PORTLAND, OREGON 97201

SUBMITTED: — DATE:
APPROVED: — DATE:

PORTLAND TO MILWAUKIE LRT
MAINTENANCE AGREEMENT
LANDSCAPING

TACOMA PARK & RIDE

SCALE: 1" = 20'
DRAWING NO.: L15E-182
LANDSCAPING 49/74

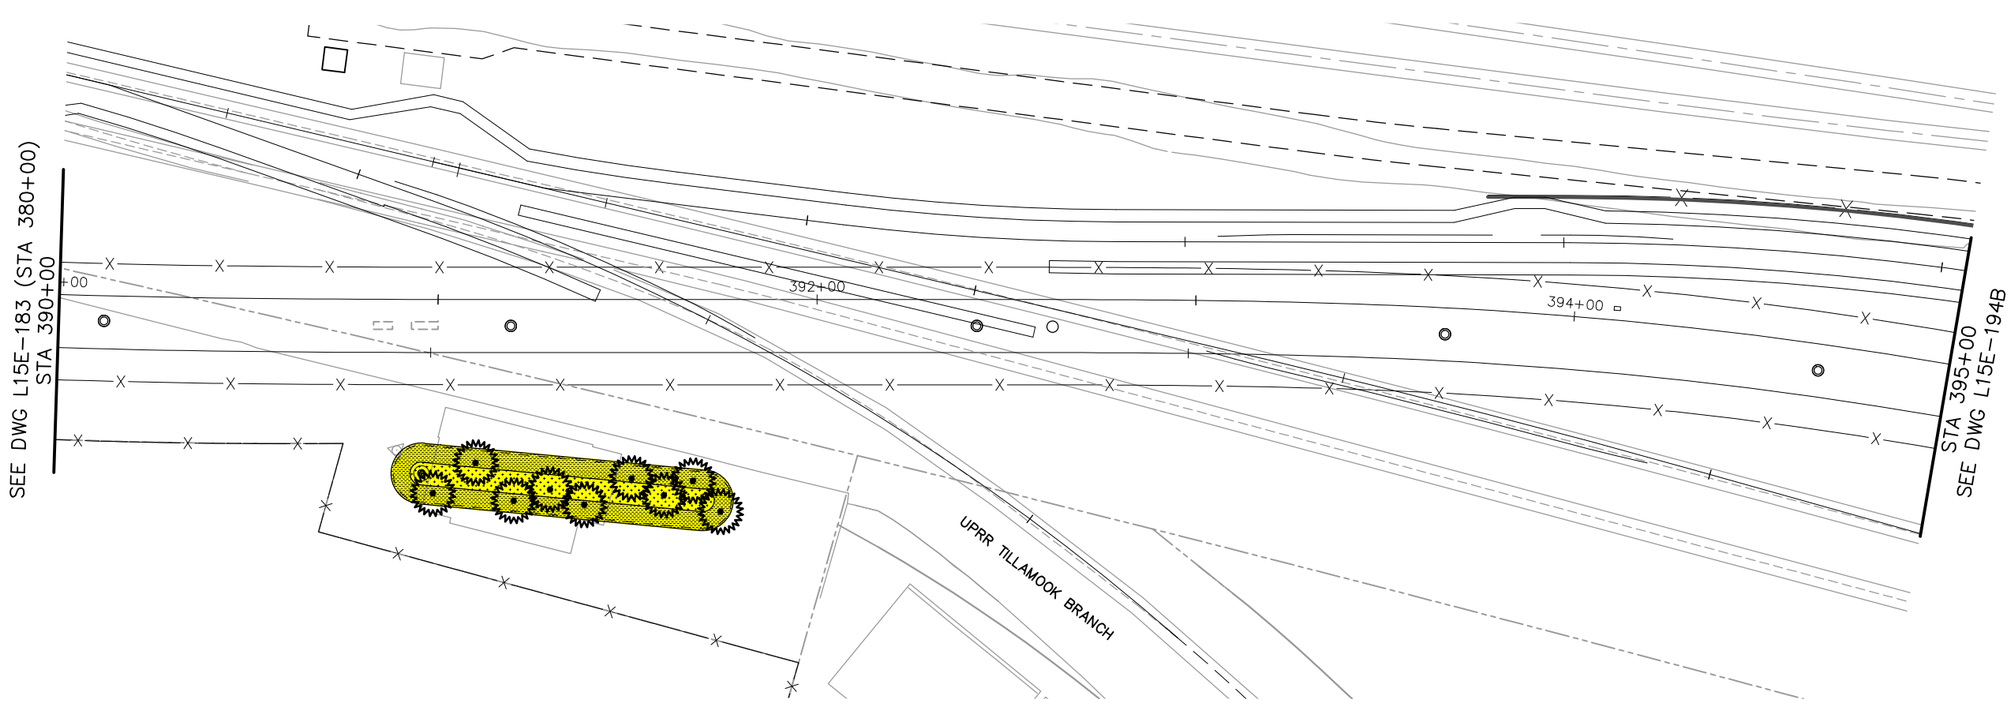

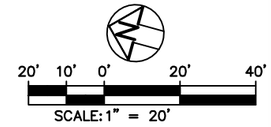

LEGEND

- TRIMET
- CITY OF PORTLAND
- ODOT
- CITY OF MILWAUKIE
- CLACKAMAS COUNTY
- OAK LODGE WATER DISTRICT
- OAK LODGE SEWER DISTRICT
- UNION PACIFIC RAILROAD
- PRIVATE PROPERTY
- NORTH CLACKAMAS PARKS & RECREATION DISTRICT

NO.	DATE	BY / CHK.	APPD.	REVISIONS

DESIGNED ____ DATE ____
DRAWN ____ DATE ____
CHECKED ____ DATE ____
APPROVED ____ DATE ____

TRI-COUNTY METROPOLITAN TRANSPORTATION DISTRICT OF OREGON

TRIMET
CAPITAL PROJECTS DIVISION
1800 SW FIRST AVE., SUITE 300
PORTLAND, OREGON 97201

SUBMITTED: ____ DATE: ____ APPROVED: ____ DATE: ____

PORTLAND TO MILWAUKIE LRT
MAINTENANCE AGREEMENT

LANDSCAPING
STA 390+00 TO STA 395+00
UPRR TILLAMOOK BRANCH

SCALE: 1" = 20' | DRAWING NO.: L15E-189 | LANDSCAPING | 50/74

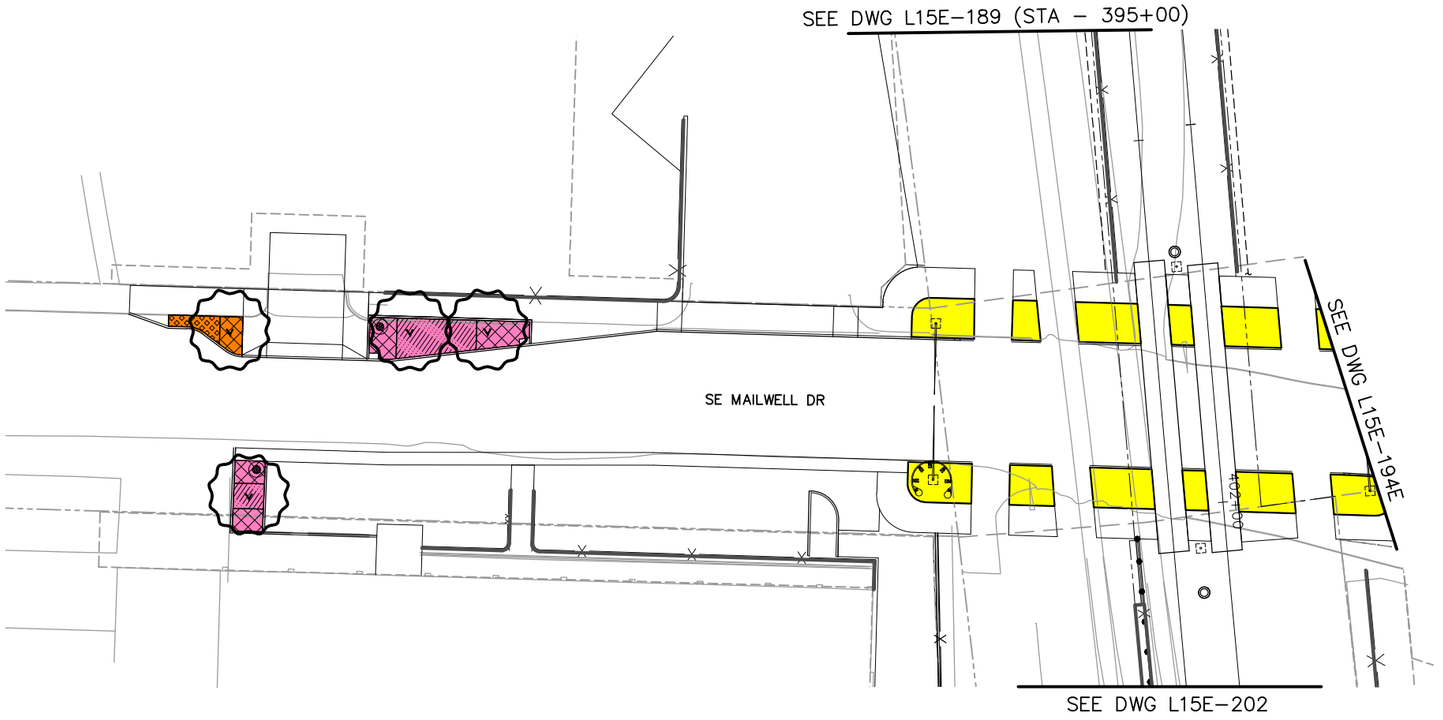

20' 10' 0' 20' 40'

SCALE: 1" = 20'

LEGEND

- TRIMET
- CITY OF PORTLAND
- ODOT
- CITY OF MILWAUKIE
- CLACKAMAS COUNTY
- OAK LODGE WATER DISTRICT
- OAK LODGE SEWER DISTRICT
- UNION PACIFIC RAILROAD
- PRIVATE PROPERTY
- NORTH CLACKAMAS PARKS & RECREATION DISTRICT

NO.	DATE	BY / CHK.	APPD.	REVISIONS

DESIGNED DATE
DRAWN DATE
CHECKED DATE
APPROVED DATE

TRI–COUNTY METROPOLITAN TRANSPORTATION DISTRICT OF OREGON

TRIMET
CAPITAL PROJECTS DIVISION
1800 SW FIRST AVE., SUITE 300
PORTLAND, OREGON 97201

SUBMITTED: DATE:
APPROVED: DATE:

PORTLAND TO MILWAUKIE LRT
MAINTENANCE AGREEMENT

LANDSCAPING
STA 395+00 TO STA 402+50
SE MAILWELL DR

SCALE: 1" = 20'
DRAWING NO.: L15E-194-B
LANDSCAPING 51/74

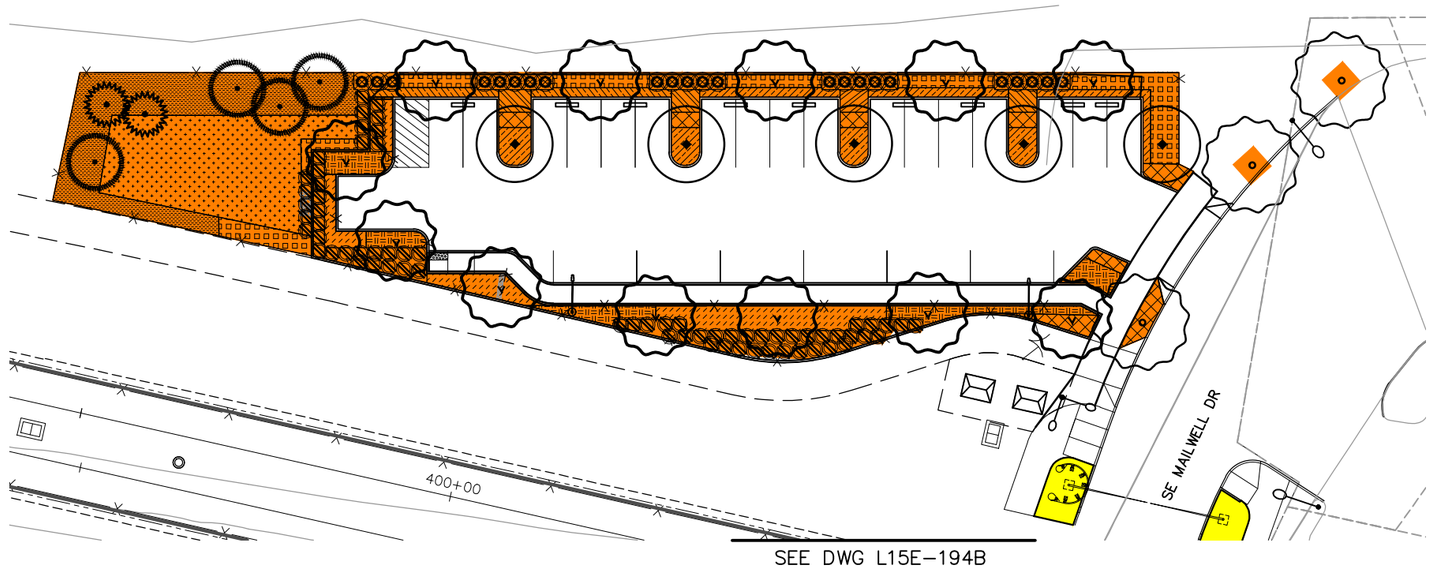

20' 10' 0' 20' 40'

SCALE: 1" = 20'

LEGEND

- TRIMET
- CITY OF PORTLAND
- ODOT
- CITY OF MILWAUKIE
- CLACKAMAS COUNTY
- OAK LODGE WATER DISTRICT
- OAK LODGE SEWER DISTRICT
- UNION PACIFIC RAILROAD
- PRIVATE PROPERTY
- NORTH CLACKAMAS PARKS & RECREATION DISTRICT

NO.	DATE	BY CHK.	APPD.	REVISIONS

DESIGNED DATE
DRAWN DATE
CHECKED DATE
APPROVED DATE

TRI-COUNTY METROPOLITAN TRANSPORTATION DISTRICT OF OREGON

TRIMET CAPITAL PROJECTS DIVISION
1800 SW FIRST AVE., SUITE 300
PORTLAND, OREGON 97201

SUBMITTED: DATE: APPROVED: DATE:

PORTLAND TO MILWAUKIE LRT
MAINTENANCE AGREEMENT

LANDSCAPING
STA 399+00 TO STA 402+00
PENDLETON PARKING & SE MAILWELL DR

SCALE: 1" = 20' | DRAWING NO.: L15E 194E-A | LANDSCAPING 52/74

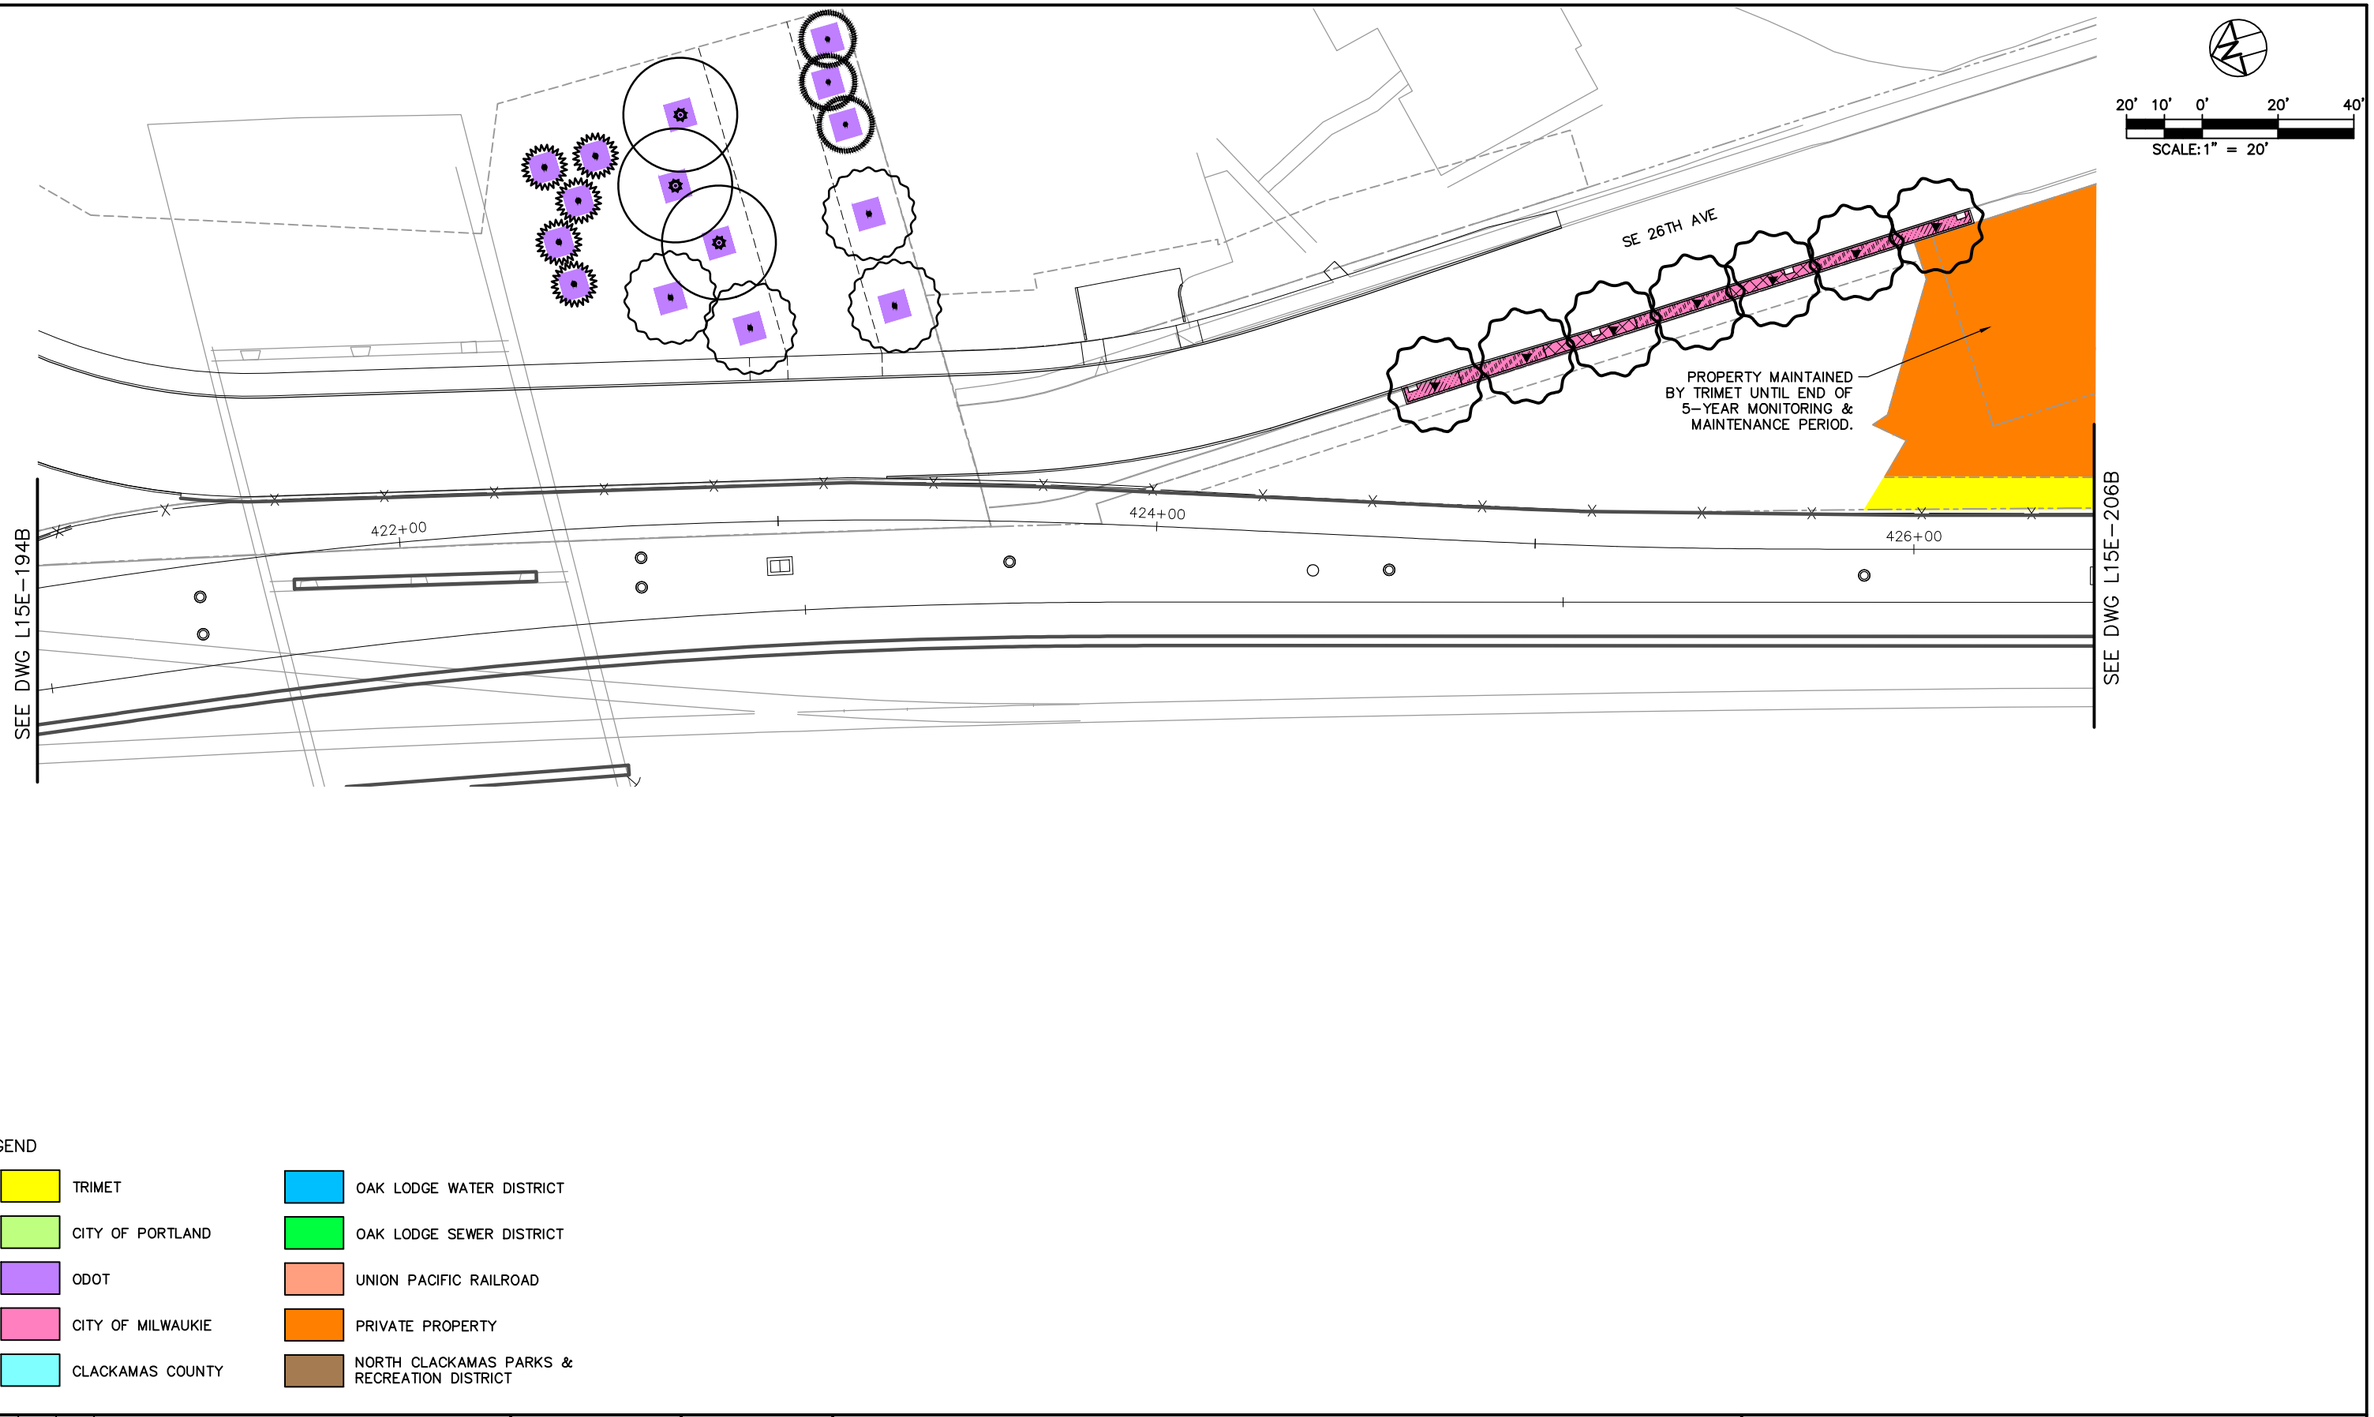

LEGEND

- TRIMET
- CITY OF PORTLAND
- ODOT
- CITY OF MILWAUKIE
- CLACKAMAS COUNTY
- OAK LODGE WATER DISTRICT
- OAK LODGE SEWER DISTRICT
- UNION PACIFIC RAILROAD
- PRIVATE PROPERTY
- NORTH CLACKAMAS PARKS & RECREATION DISTRICT

NO.	DATE	BY / CHK.	APPD.	REVISIONS

DESIGNED ____ DATE ____
DRAWN ____ DATE ____
CHECKED ____ DATE ____
APPROVED ____ DATE ____

TRI-COUNTY METROPOLITAN TRANSPORTATION DISTRICT OF OREGON

TRIMET
CAPITAL PROJECTS DIVISION
1800 SW FIRST AVE., SUITE 300
PORTLAND, OREGON 97201

SUBMITTED: ____ DATE: ____ APPROVED: ____ DATE: ____

PORTLAND TO MILWAUKIE LRT
MAINTENANCE AGREEMENT

LANDSCAPING
STA 421+50 TO STA 426+20
SE 26TH AVE

SCALE: 1" = 20'
DRAWING NO.: L15E-202-AX
LANDSCAPING 53/74

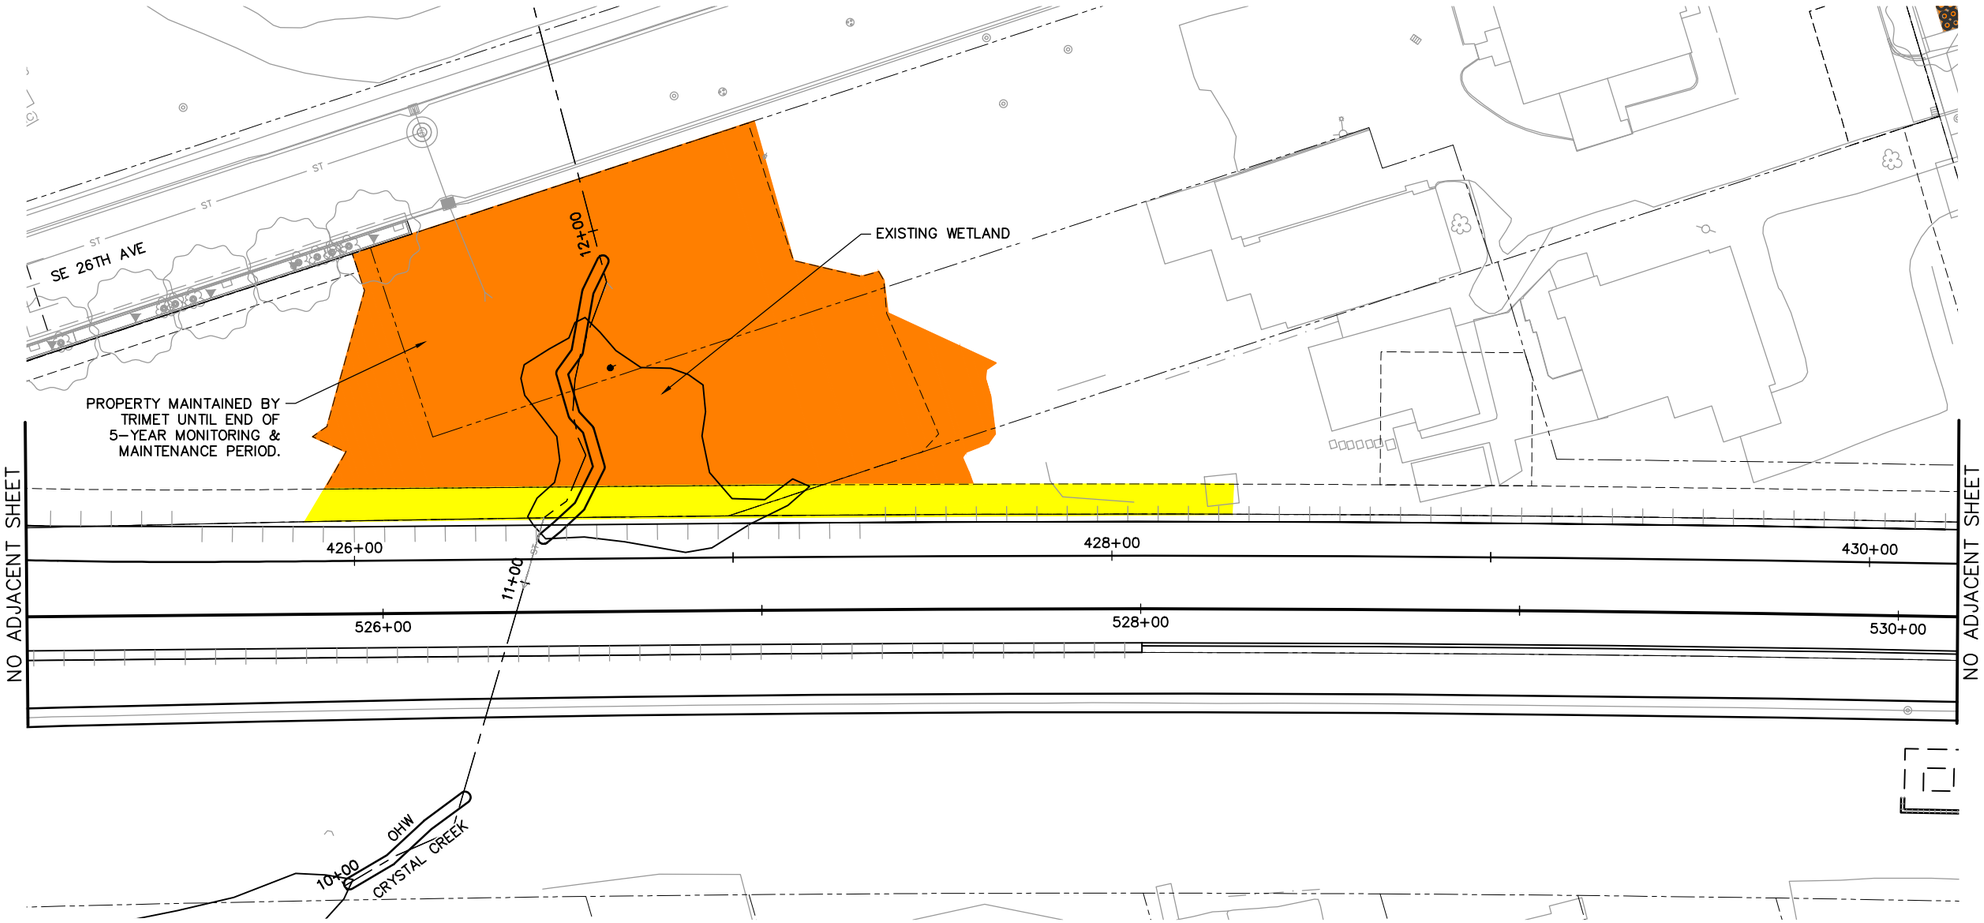

LEGEND

- TRIMET
- CITY OF PORTLAND
- ODOT
- CITY OF MILWAUKIE
- CLACKAMAS COUNTY
- OAK LODGE WATER DISTRICT
- OAK LODGE SEWER DISTRICT
- UNION PACIFIC RAILROAD
- PRIVATE PROPERTY
- NORTH CLACKAMAS PARKS & RECREATION DISTRICT

NO.	DATE	BY / CHK.	APPD.	REVISIONS

DESIGNED DATE
DRAWN DATE
CHECKED DATE
APPROVED DATE

TRI-COUNTY METROPOLITAN TRANSPORTATION DISTRICT OF OREGON

TRIMET
CAPITAL PROJECTS DIVISION
1800 SW FIRST AVE., SUITE 300
PORTLAND, OREGON 97201

SUBMITTED: DATE:
APPROVED: DATE:

PORTLAND TO MILWAUKIE LRT
MAINTENANCE AGREEMENT

LANDSCAPING
STA 425+00 TO STA 430+00
SE 26TH AVE

SCALE: 1" = 20'
DRAWING NO.: L15E-760-A
LANDSCAPING 54/74

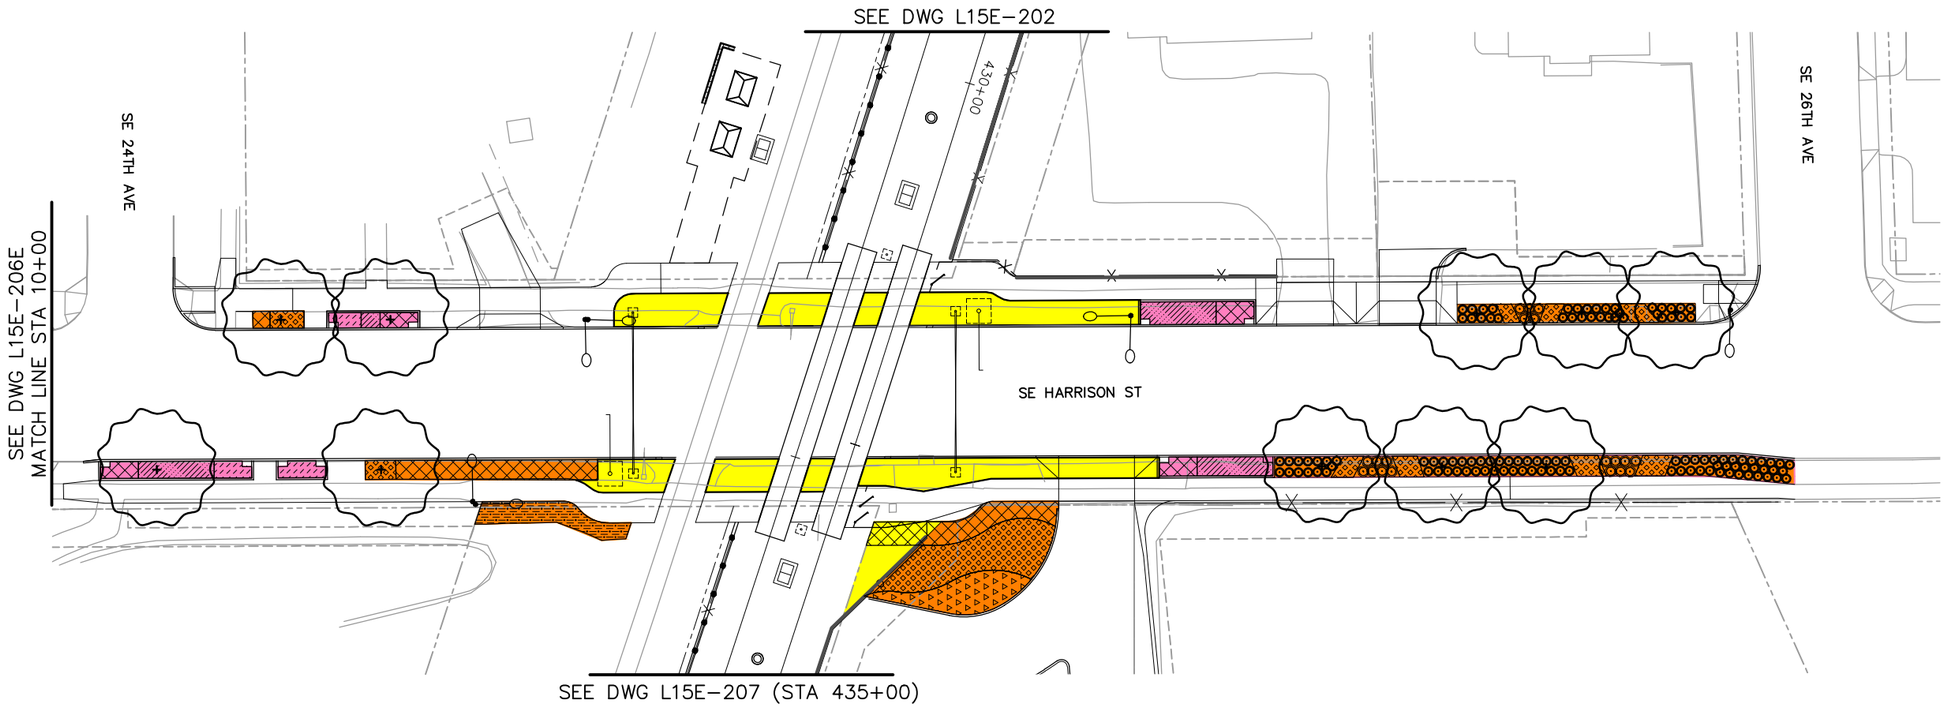

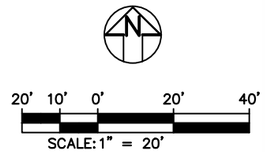

LEGEND

- TRIMET
- CITY OF PORTLAND
- ODOT
- CITY OF MILWAUKIE
- CLACKAMAS COUNTY
- OAK LODGE WATER DISTRICT
- OAK LODGE SEWER DISTRICT
- UNION PACIFIC RAILROAD
- PRIVATE PROPERTY
- NORTH CLACKAMAS PARKS & RECREATION DISTRICT

NO.	DATE	BY / CHK.	APPD.	REVISIONS

DESIGNED ____ DATE ____
DRAWN ____ DATE ____
CHECKED ____ DATE ____
APPROVED ____ DATE ____

TRI-COUNTY METROPOLITAN TRANSPORTATION DISTRICT OF OREGON

TRIMET
CAPITAL PROJECTS DIVISION
1800 SW FIRST AVE., SUITE 300
PORTLAND, OREGON 97201

SUBMITTED: ____ DATE: ____ APPROVED: ____ DATE: ____

PORTLAND TO MILWAUKIE LRT
MAINTENANCE AGREEMENT

LANDSCAPING
STA 429+85 TO STA 435+00
SE 24TH AVE TO SE 26TH AVE

SCALE: 1" = 20' | DRAWING NO.: L15E-206B-A | LANDSCAPING | 55/74

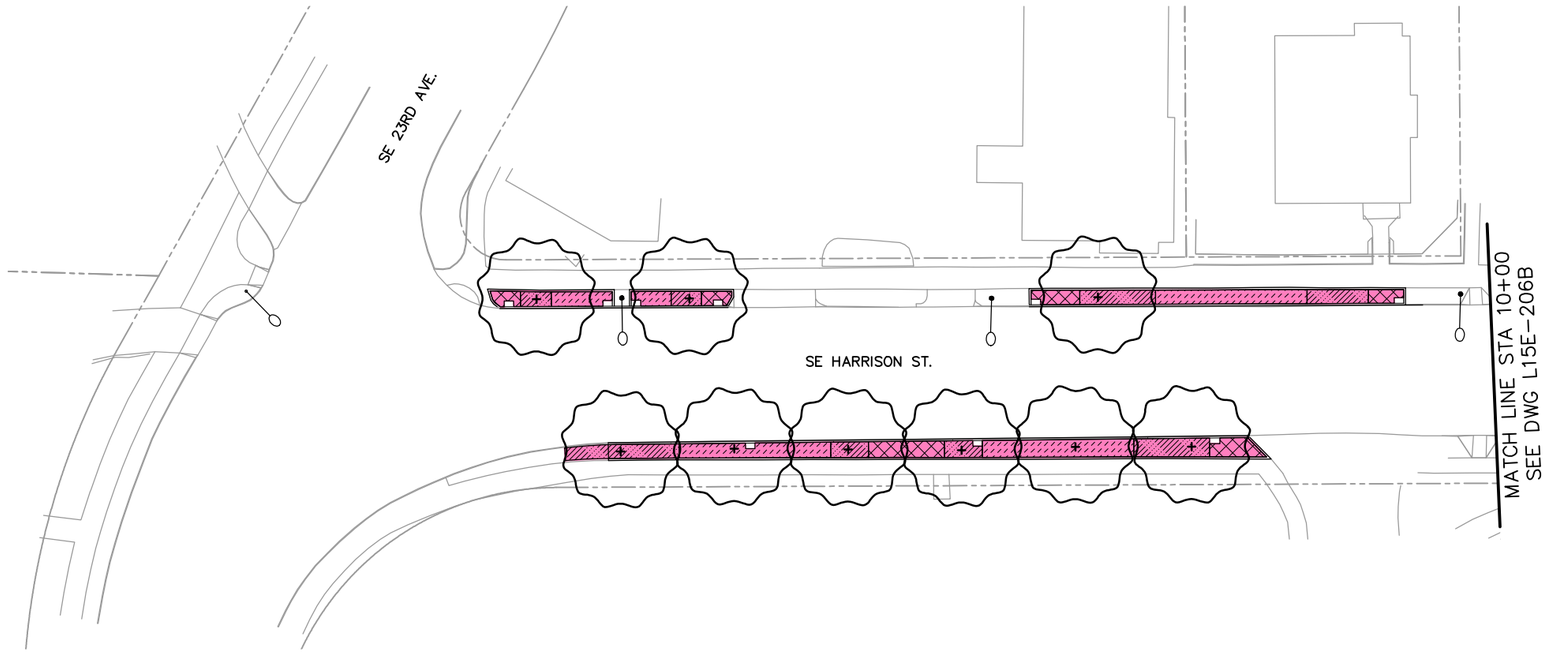

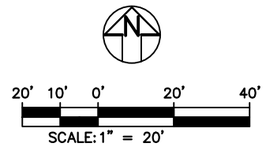

LEGEND

- TRIMET
- CITY OF PORTLAND
- ODOT
- CITY OF MILWAUKIE
- CLACKAMAS COUNTY
- OAK LODGE WATER DISTRICT
- OAK LODGE SEWER DISTRICT
- UNION PACIFIC RAILROAD
- PRIVATE PROPERTY
- NORTH CLACKAMAS PARKS & RECREATION DISTRICT

NO.	DATE	BY / CHK.	APPD.	REVISIONS

DESIGNED ____ DATE ____
DRAWN ____ DATE ____
CHECKED ____ DATE ____
APPROVED ____ DATE ____

TRI-COUNTY METROPOLITAN TRANSPORTATION DISTRICT OF OREGON

TRIMET
CAPITAL PROJECTS DIVISION
1800 SW FIRST AVE., SUITE 300
PORTLAND, OREGON 97201

SUBMITTED: ____ DATE: ____ APPROVED: ____ DATE: ____

PORTLAND TO MILWAUKIE LRT
MAINTENANCE AGREEMENT

LANDSCAPING
STA 430+75
SE 23RD AVE & SE HARRISON ST

SCALE: 1" = 20' | DRAWING NO.: L15E-206E | LANDSCAPING | 56/74

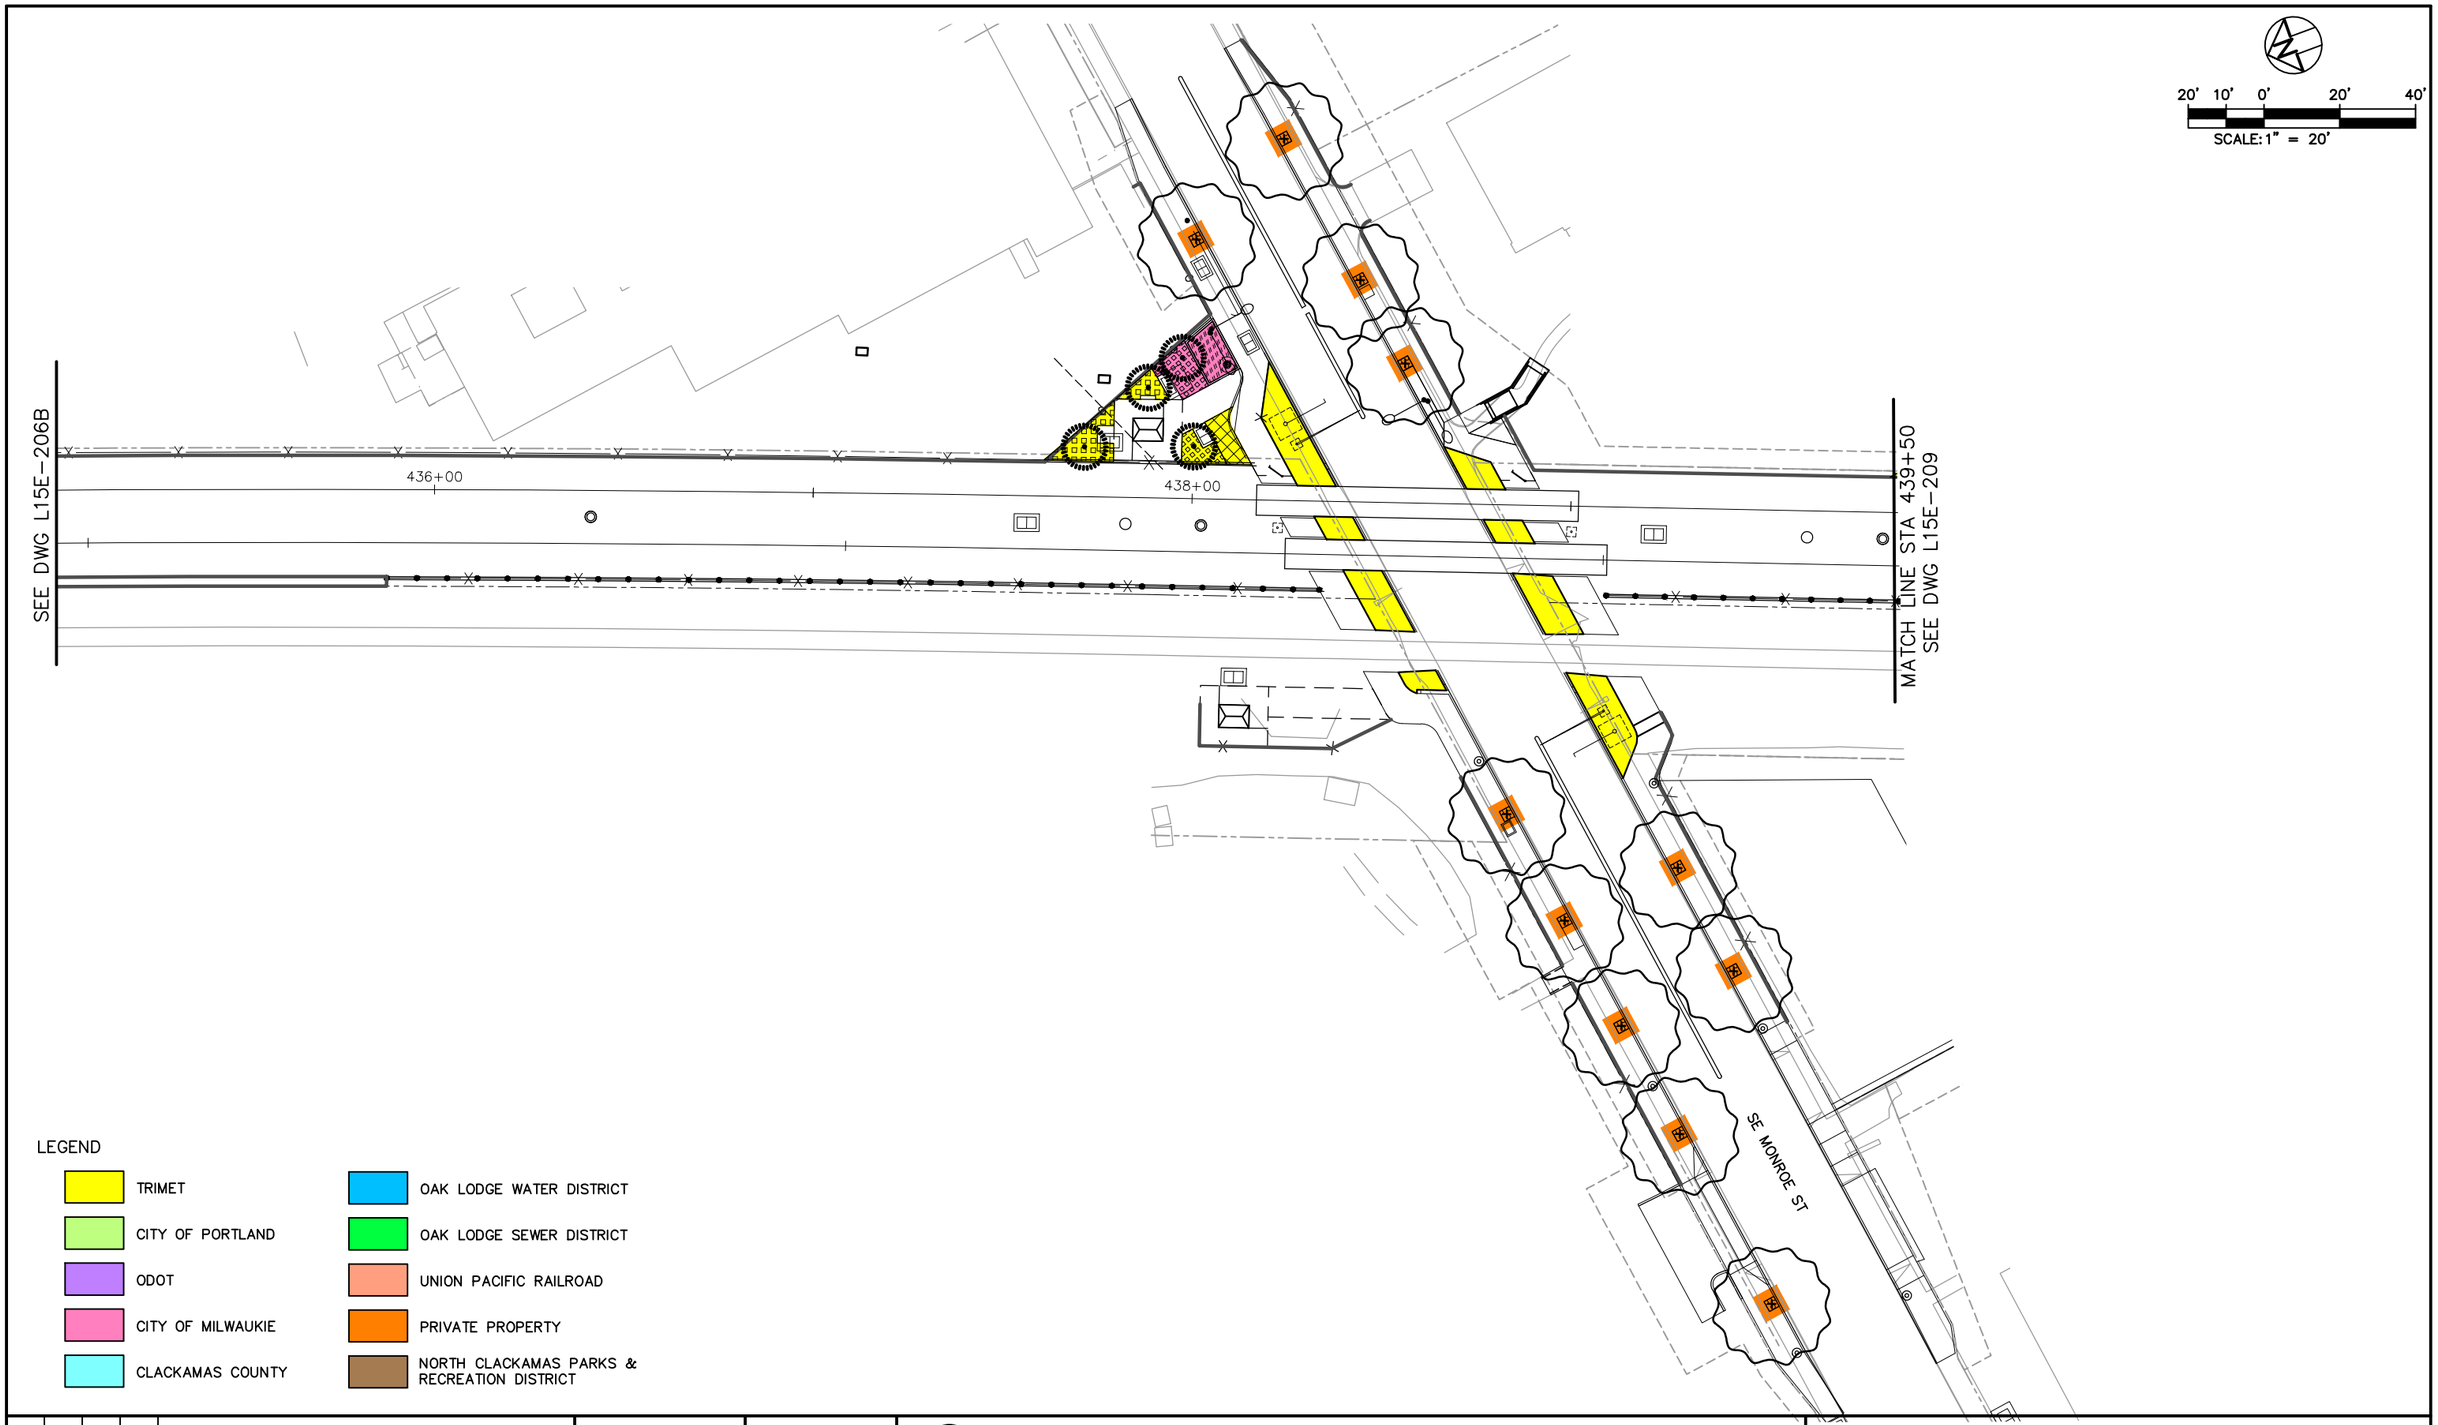

LEGEND

- TRIMET
- CITY OF PORTLAND
- ODOT
- CITY OF MILWAUKIE
- CLACKAMAS COUNTY
- OAK LODGE WATER DISTRICT
- OAK LODGE SEWER DISTRICT
- UNION PACIFIC RAILROAD
- PRIVATE PROPERTY
- NORTH CLACKAMAS PARKS & RECREATION DISTRICT

NO.	DATE	BY / CHK.	APPD.	REVISIONS

DESIGNED — DATE
DRAWN — DATE
CHECKED — DATE
APPROVED — DATE

TRI-COUNTY METROPOLITAN TRANSPORTATION DISTRICT OF OREGON

TRIMET
CAPITAL PROJECTS DIVISION
1800 SW FIRST AVE., SUITE 300
PORTLAND, OREGON 97201

SUBMITTED: — DATE:
APPROVED: — DATE:

PORTLAND TO MILWAUKIE LRT
MAINTENANCE AGREEMENT

LANDSCAPING
STA 435+00 TO STA 439+50
SE MONROE ST

SCALE: 1" = 20'
DRAWING NO.: L15E-207-A
LANDSCAPING 57/74

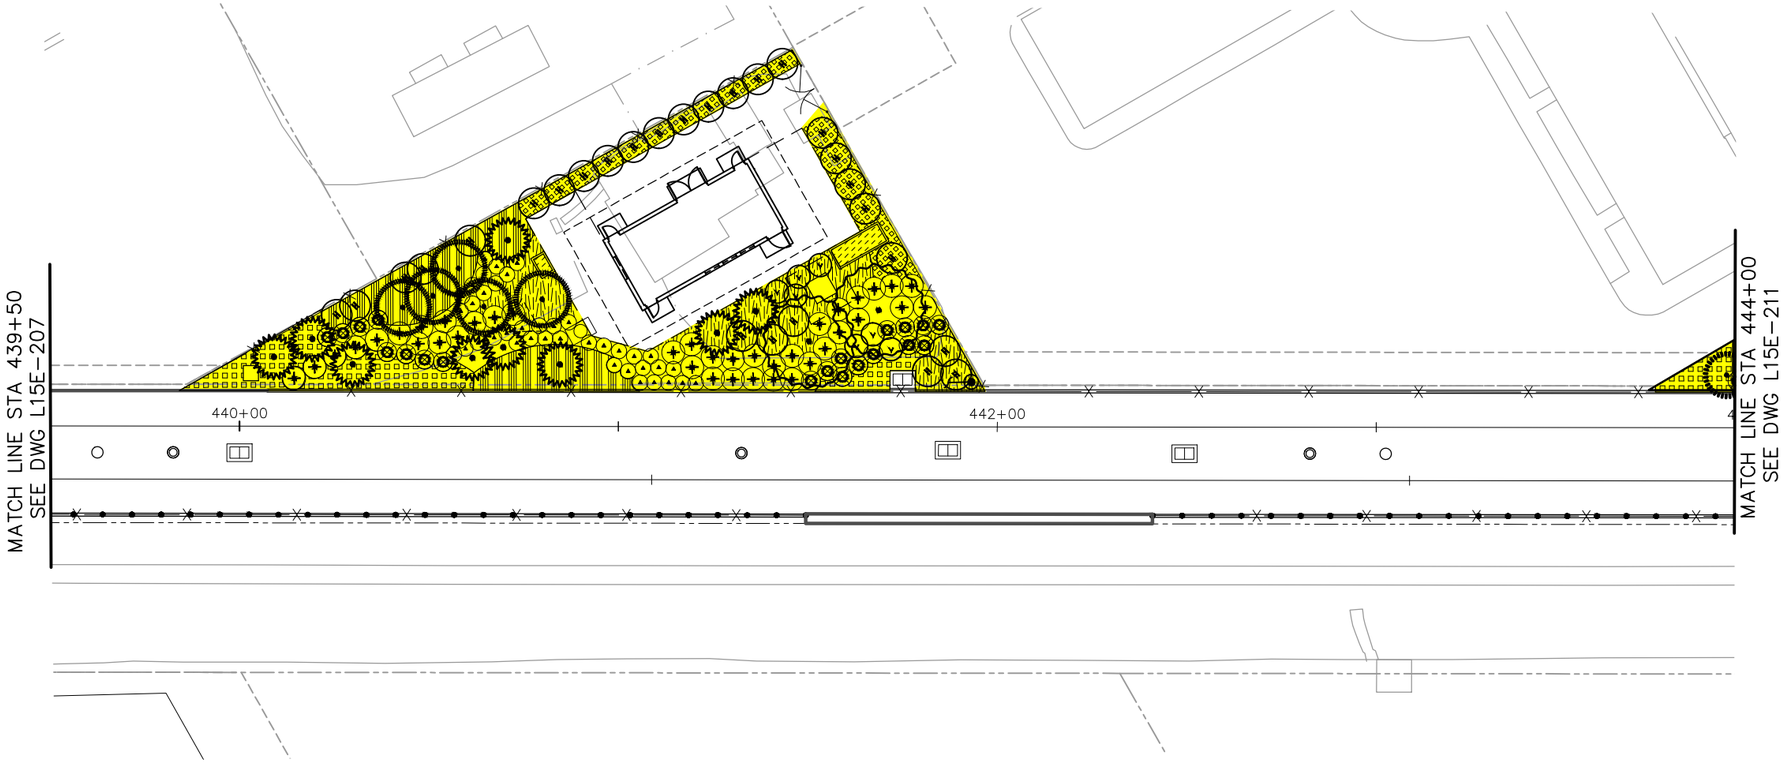

20' 10' 0' 20' 40'
SCALE: 1" = 20'

LEGEND

- TRIMET
- CITY OF PORTLAND
- ODOT
- CITY OF MILWAUKIE
- CLACKAMAS COUNTY
- OAK LODGE WATER DISTRICT
- OAK LODGE SEWER DISTRICT
- UNION PACIFIC RAILROAD
- PRIVATE PROPERTY
- NORTH CLACKAMAS PARKS & RECREATION DISTRICT

NO.	DATE	BY / CHK.	APPD.	REVISIONS

DESIGNED DATE
DRAWN DATE
CHECKED DATE
APPROVED DATE

TRI-COUNTY METROPOLITAN TRANSPORTATION DISTRICT OF OREGON

TRIMET
CAPITAL PROJECTS DIVISION
1800 SW FIRST AVE., SUITE 300
PORTLAND, OREGON 97201

PORTLAND TO MILWAUKIE LRT
MAINTENANCE AGREEMENT
LANDSCAPING
STA 439+50 TO STA 444+00

SUBMITTED:	DATE:	APPROVED:	DATE:	SCALE:	DRAWING NO.:	
				1" = 20'	L15E-209-A	LANDSCAPING 58/74

NO.	DATE	BY / CHK.	APPD.	REVISIONS

DESIGNED DATE
DRAWN DATE
CHECKED DATE
APPROVED DATE

TRI-COUNTY METROPOLITAN TRANSPORTATION DISTRICT OF OREGON

TRIMET
CAPITAL PROJECTS DIVISION
1800 SW FIRST AVE., SUITE 300
PORTLAND, OREGON 97201

SUBMITTED: DATE:
APPROVED: DATE:

PORTLAND TO MILWAUKIE LRT
MAINTENANCE AGREEMENT
LANDSCAPING
STA 444+00 TO STA 449+00
SE WASHINGTON ST TO SE ADAMS ST

SCALE: 1" = 20'
DRAWING NO.: L15E-211-CX
LANDSCAPING 59/74

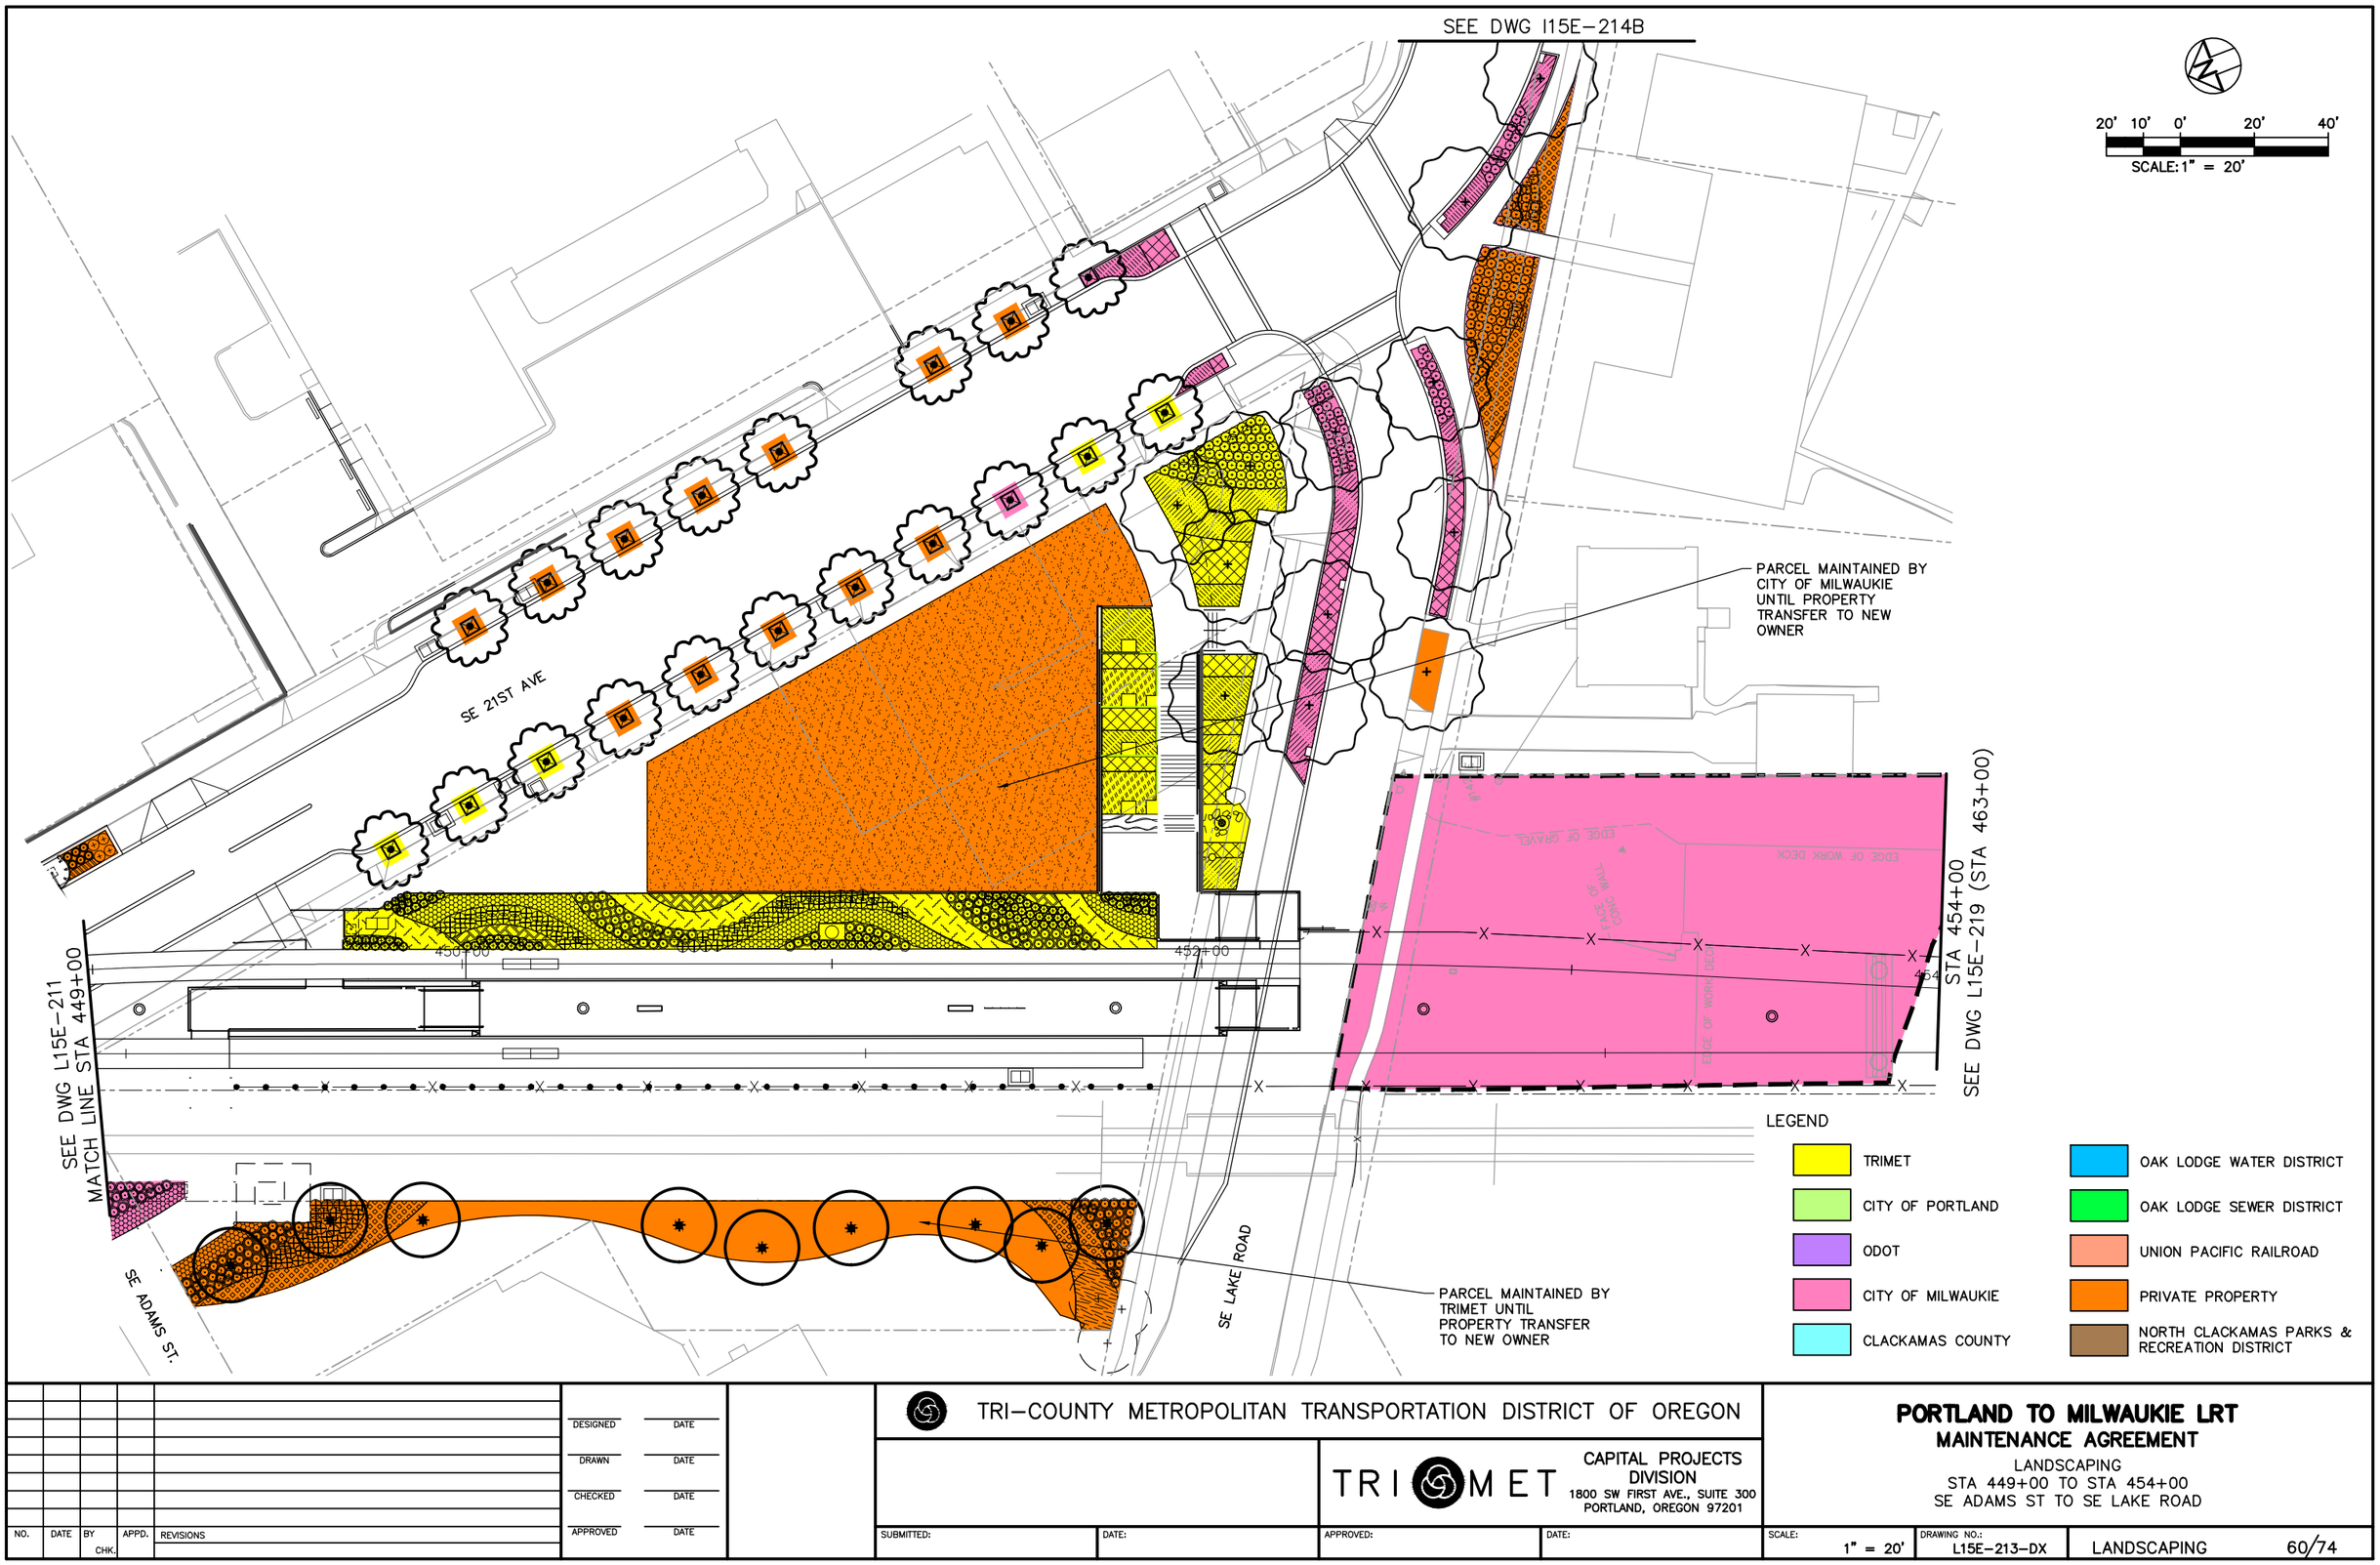

NO.	DATE	BY / CHK.	APPD.	REVISIONS

DESIGNED DATE
DRAWN DATE
CHECKED DATE
APPROVED DATE

TRI-COUNTY METROPOLITAN TRANSPORTATION DISTRICT OF OREGON

TRIMET
CAPITAL PROJECTS DIVISION
1800 SW FIRST AVE., SUITE 300
PORTLAND, OREGON 97201

SUBMITTED: DATE:
APPROVED: DATE:

PORTLAND TO MILWAUKIE LRT
MAINTENANCE AGREEMENT
LANDSCAPING
STA 449+00 TO STA 454+00
SE ADAMS ST TO SE LAKE ROAD

SCALE: 1" = 20'
DRAWING NO.: L15E-213-DX
LANDSCAPING 60/74

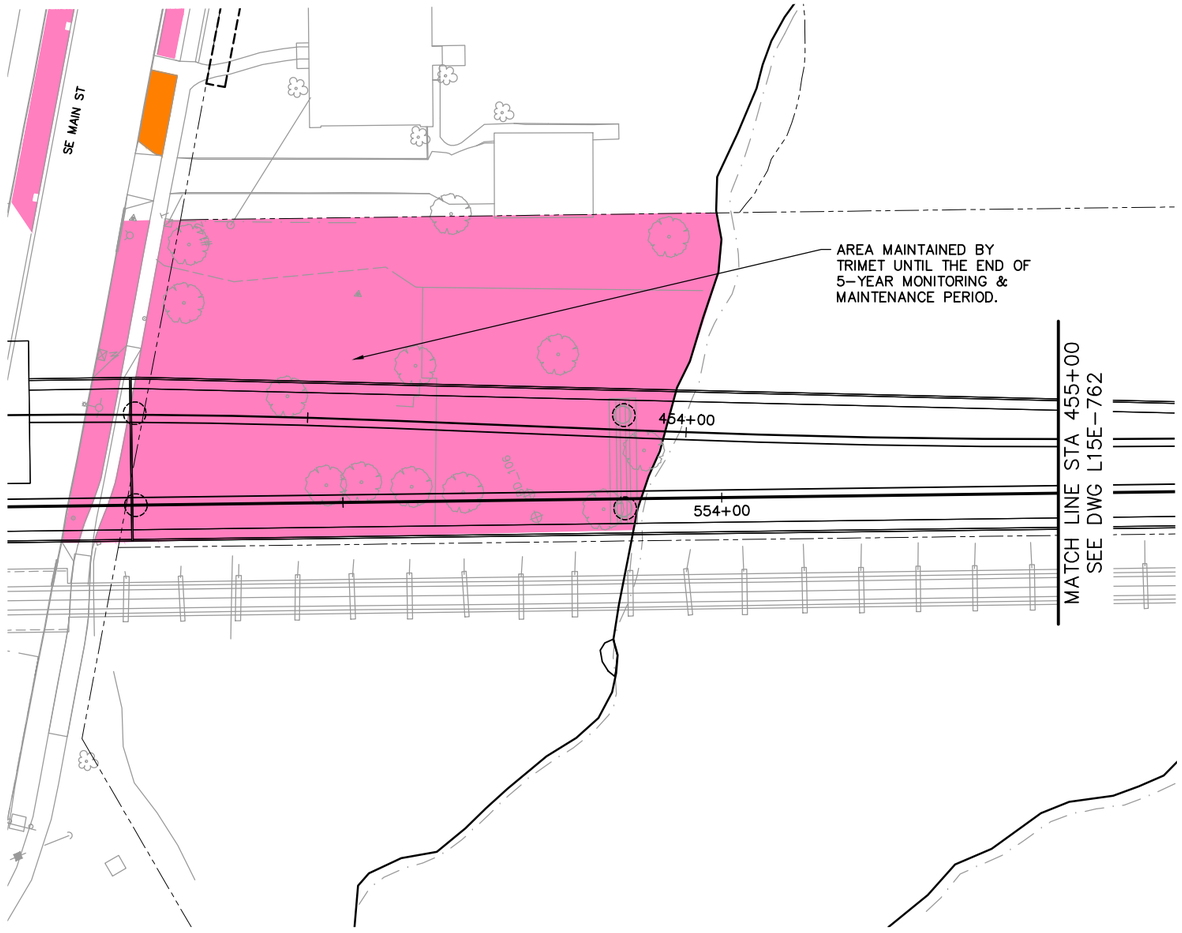

20' 10' 0' 20' 40'

SCALE: 1" = 20'

LEGEND

- TRIMET
- CITY OF PORTLAND
- ODOT
- CITY OF MILWAUKIE
- CLACKAMAS COUNTY
- OAK LODGE WATER DISTRICT
- OAK LODGE SEWER DISTRICT
- UNION PACIFIC RAILROAD
- PRIVATE PROPERTY
- NORTH CLACKAMAS PARKS & RECREATION DISTRICT

NO.	DATE	BY / CHK.	APPD.	REVISIONS

DESIGNED ____ DATE ____
DRAWN ____ DATE ____
CHECKED ____ DATE ____
APPROVED ____ DATE ____

TRI–COUNTY METROPOLITAN TRANSPORTATION DISTRICT OF OREGON

TRIMET
CAPITAL PROJECTS DIVISION
1800 SW FIRST AVE., SUITE 300
PORTLAND, OREGON 97201

SUBMITTED: ____ DATE: ____ APPROVED: ____ DATE: ____

PORTLAND TO MILWAUKIE LRT
MAINTENANCE AGREEMENT

LANDSCAPING
STA 450+00 TO STA 455+00
SE LAKE ROAD TO KELLOGG LAKE

SCALE: 1" = 20' | DRAWING NO.: L15E–761 | LANDSCAPING | 61/74

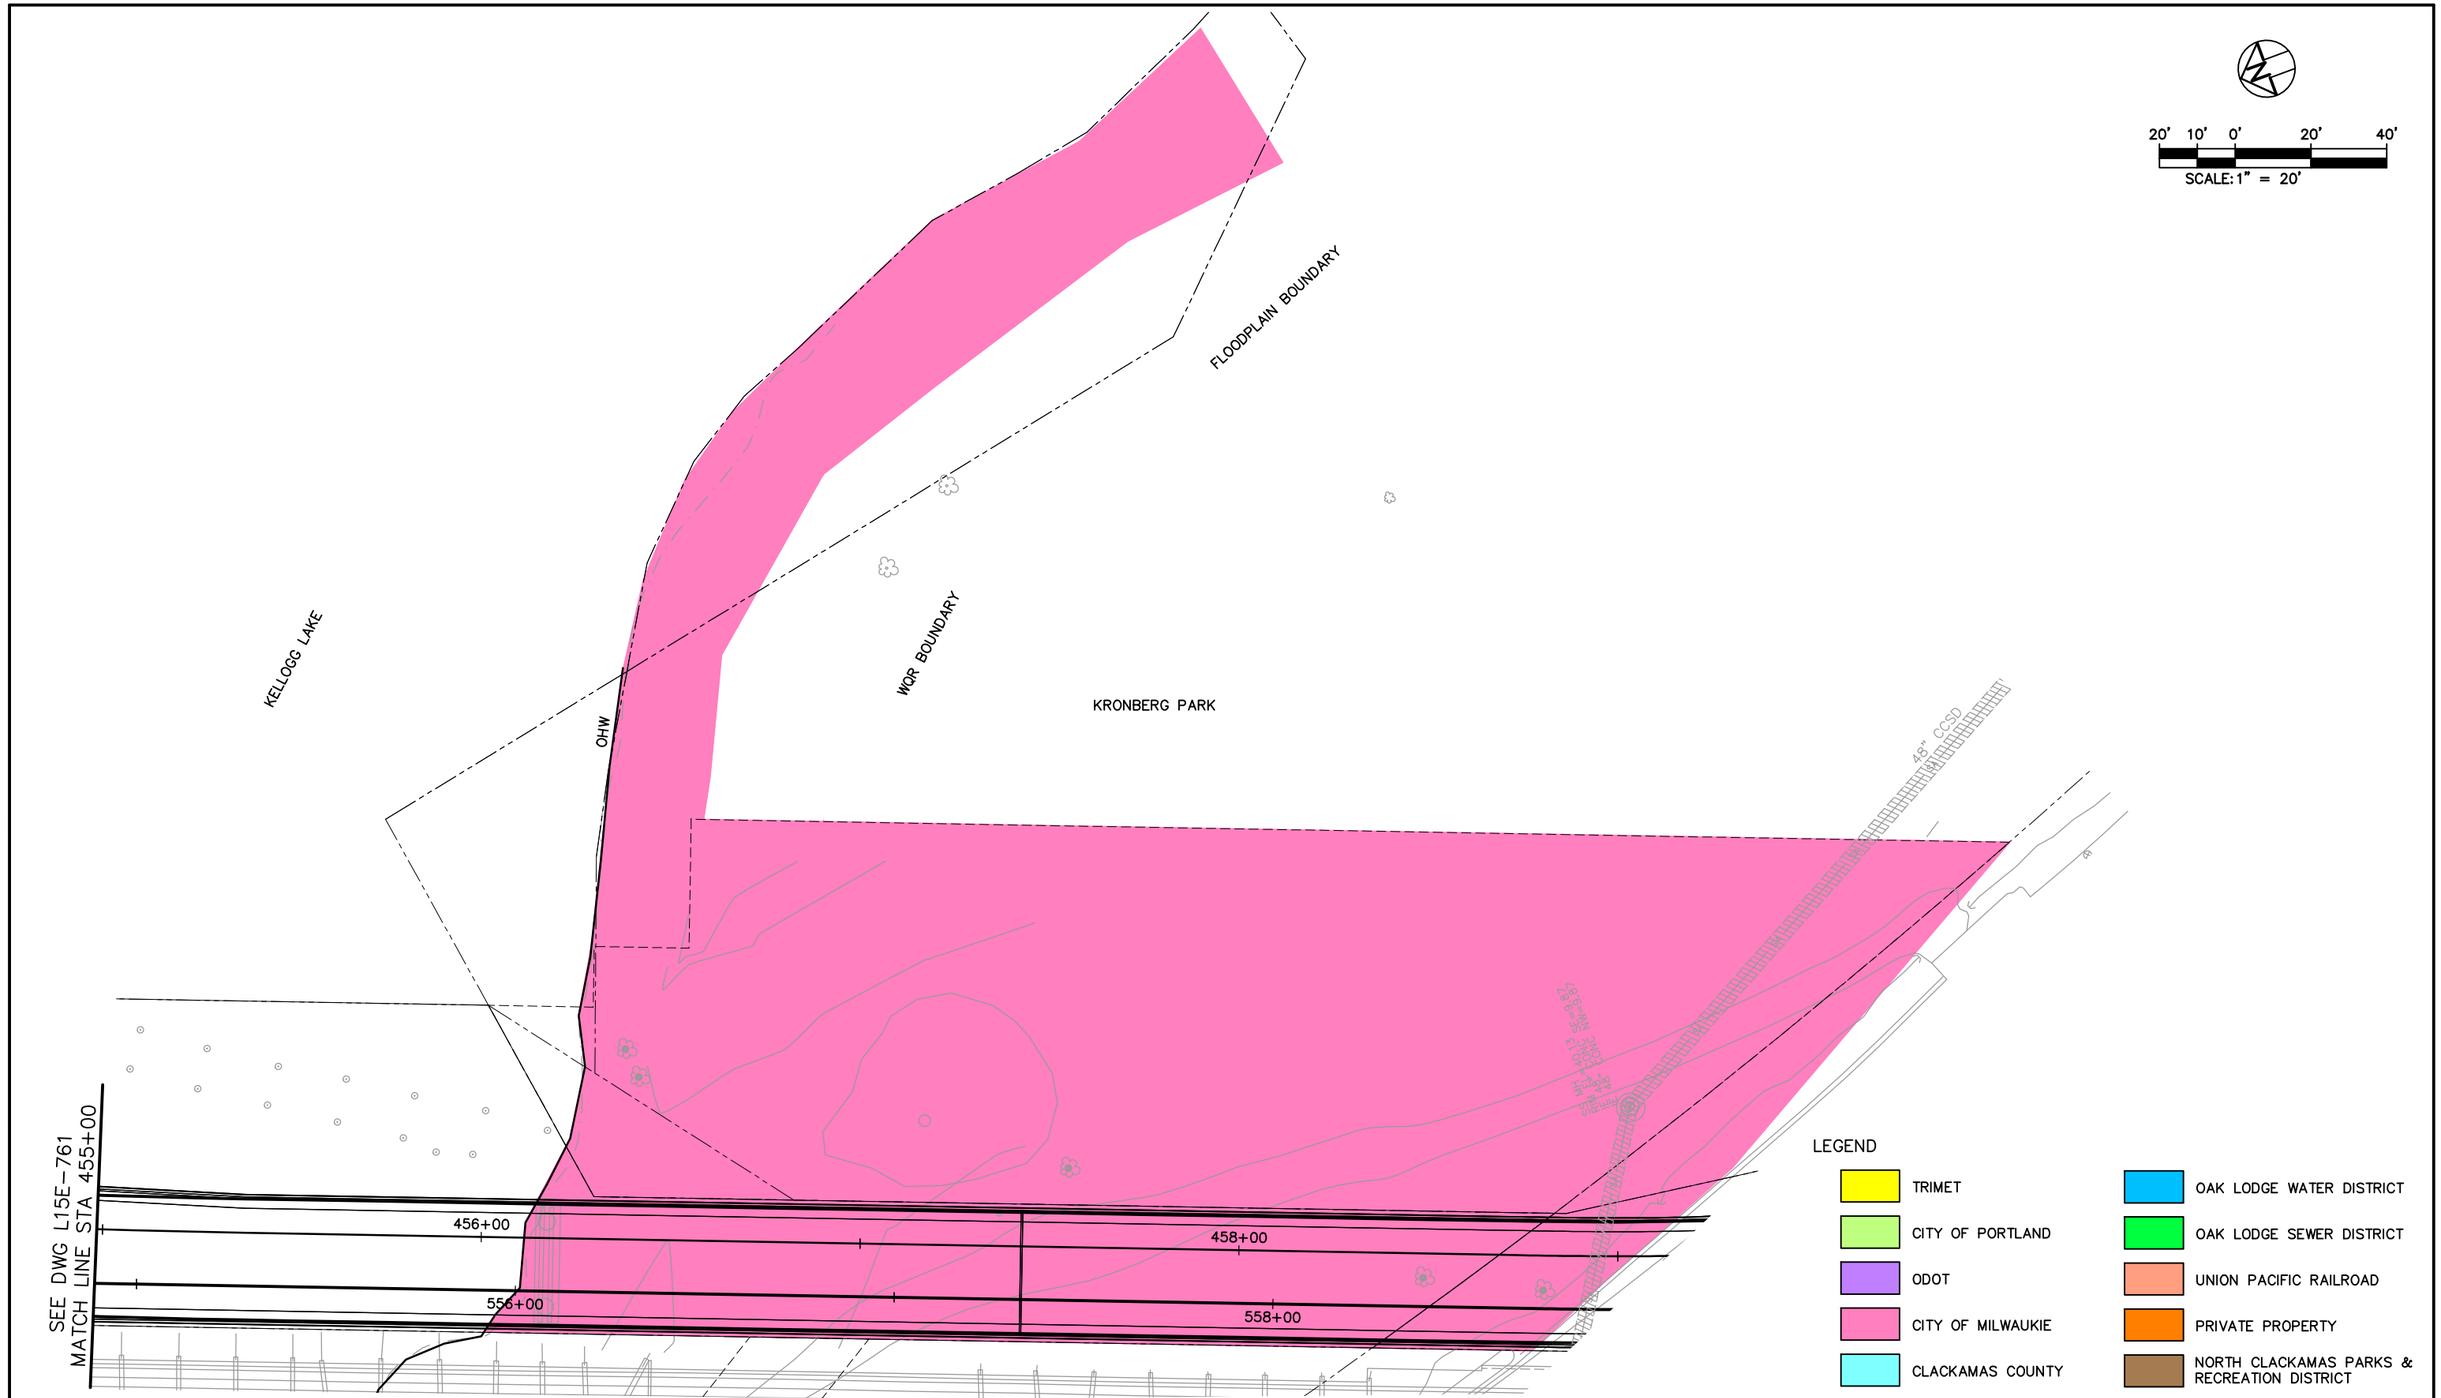

NO.	DATE	BY / CHK.	APPD.	REVISIONS

DESIGNED DATE
DRAWN DATE
CHECKED DATE
APPROVED DATE

TRI-COUNTY METROPOLITAN TRANSPORTATION DISTRICT OF OREGON

TRIMET
CAPITAL PROJECTS DIVISION
1800 SW FIRST AVE., SUITE 300
PORTLAND, OREGON 97201

SUBMITTED: DATE:
APPROVED: DATE:

PORTLAND TO MILWAUKIE LRT
MAINTENANCE AGREEMENT

LANDSCAPING
STA 455+00 TO STA 460+00
KRONBERG PARK

SCALE: 1" = 20'
DRAWING NO.: L15E-762
LANDSCAPING 62/74

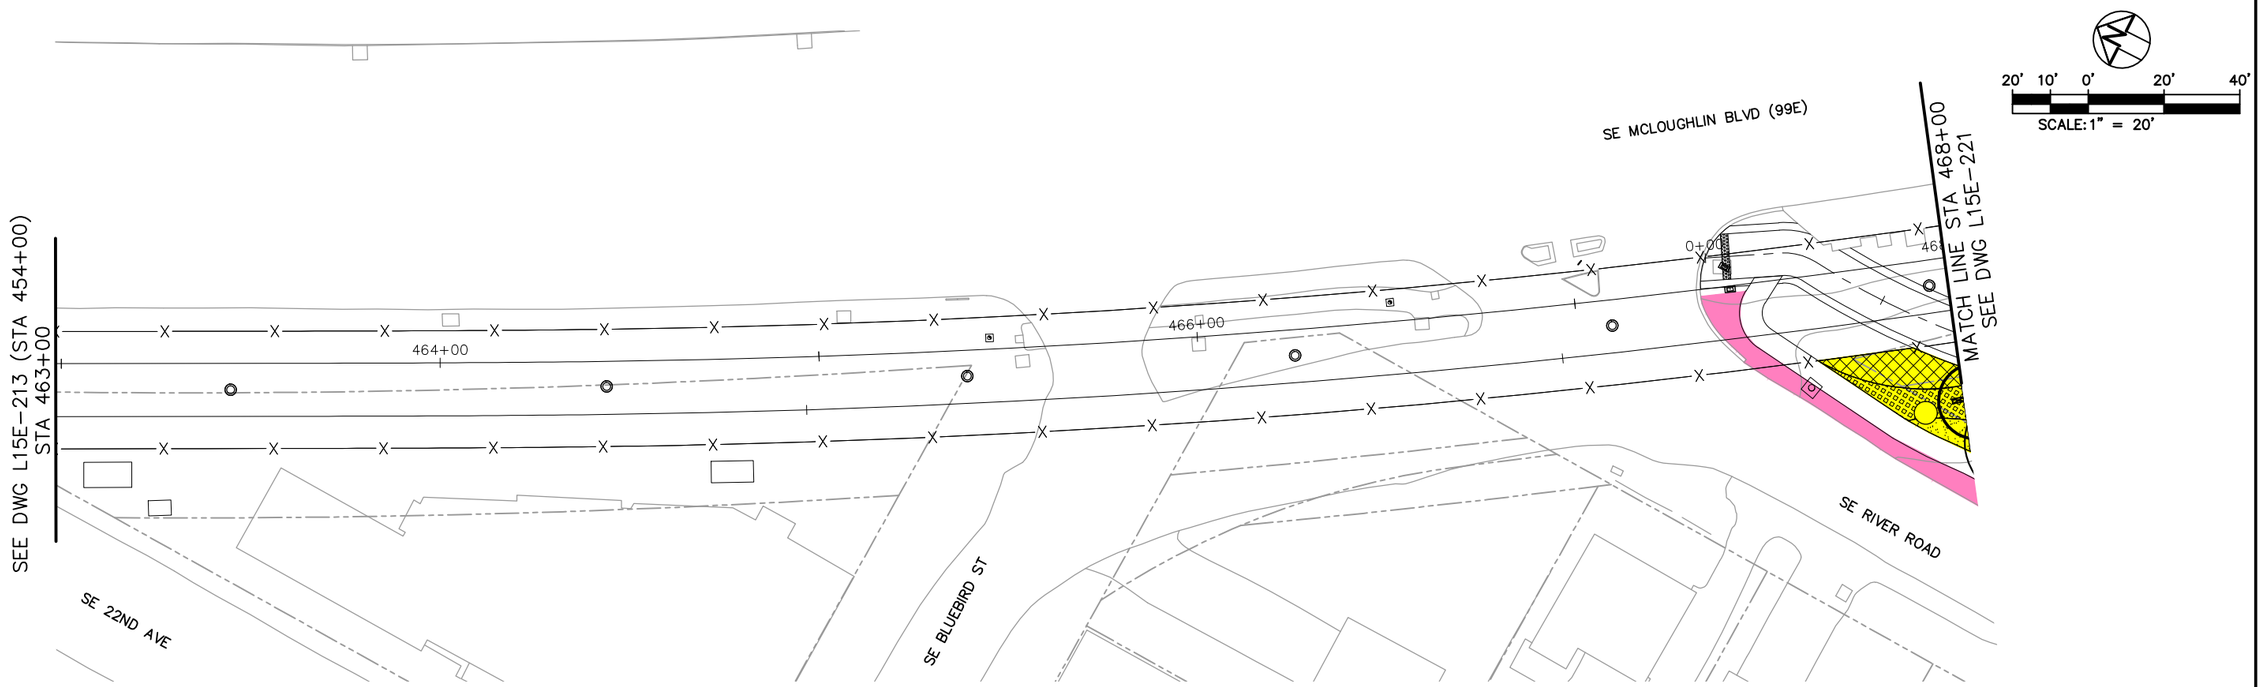

LEGEND

- TRIMET
- CITY OF PORTLAND
- ODOT
- CITY OF MILWAUKIE
- CLACKAMAS COUNTY
- OAK LODGE WATER DISTRICT
- OAK LODGE SEWER DISTRICT
- UNION PACIFIC RAILROAD
- PRIVATE PROPERTY
- NORTH CLACKAMAS PARKS & RECREATION DISTRICT

NO.	DATE	BY / CHK.	APPD.	REVISIONS

DESIGNED ____ DATE ____
DRAWN ____ DATE ____
CHECKED ____ DATE ____
APPROVED ____ DATE ____

TRI-COUNTY METROPOLITAN TRANSPORTATION DISTRICT OF OREGON

TRIMET
CAPITAL PROJECTS DIVISION
1800 SW FIRST AVE., SUITE 300
PORTLAND, OREGON 97201

SUBMITTED:	DATE:	APPROVED:	DATE:

PORTLAND TO MILWAUKIE LRT
MAINTENANCE AGREEMENT

LANDSCAPING
STA 463+00 TO STA 468+00
SE 22ND AVE TO SE RIVER ROAD

SCALE:	DRAWING NO.:		
1" = 20'	L15E-219-BX	LANDSCAPING	63/74

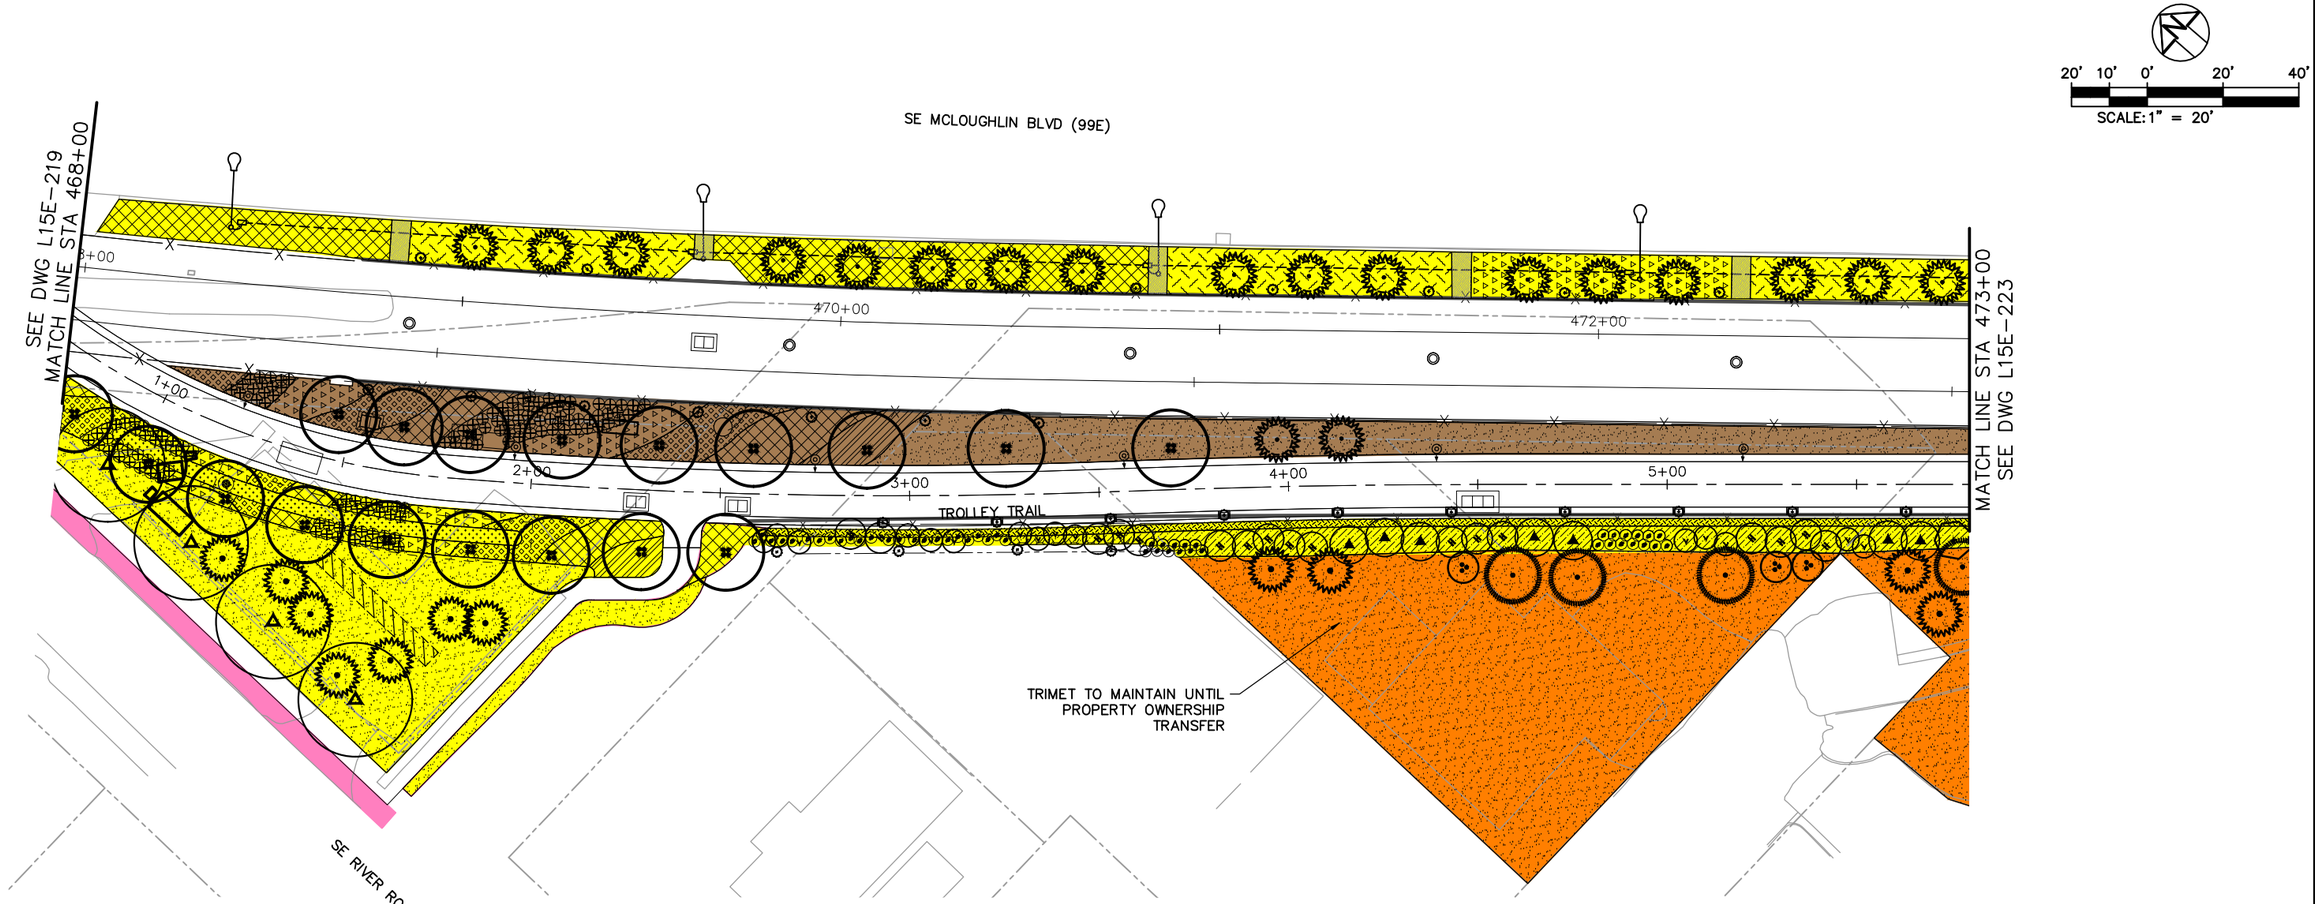

20' 10' 0' 20' 40'

SCALE: 1" = 20'

LEGEND

- TRIMET
- CITY OF PORTLAND
- ODOT
- CITY OF MILWAUKIE
- CLACKAMAS COUNTY
- OAK LODGE WATER DISTRICT
- OAK LODGE SEWER DISTRICT
- UNION PACIFIC RAILROAD
- PRIVATE PROPERTY
- NORTH CLACKAMAS PARKS & RECREATION DISTRICT

NO.	DATE	BY / CHK.	APPD.	REVISIONS

DESIGNED ____ DATE ____
DRAWN ____ DATE ____
CHECKED ____ DATE ____
APPROVED ____ DATE ____

TRI-COUNTY METROPOLITAN TRANSPORTATION DISTRICT OF OREGON

TRIMET
CAPITAL PROJECTS DIVISION
1800 SW FIRST AVE., SUITE 300
PORTLAND, OREGON 97201

SUBMITTED: ____ DATE: ____ APPROVED: ____ DATE: ____

PORTLAND TO MILWAUKIE LRT
MAINTENANCE AGREEMENT

LANDSCAPING
STA 468+00 TO STA 473+00
SE RIVER ROAD & SE MCLOUGHLIN BLVD

SCALE: 1" = 20' | DRAWING NO.: L15E-221-CX | LANDSCAPING 64/74

SE MCLOUGHLIN BLVD (99E)

20' 10' 0' 20' 40'

SCALE: 1" = 20'

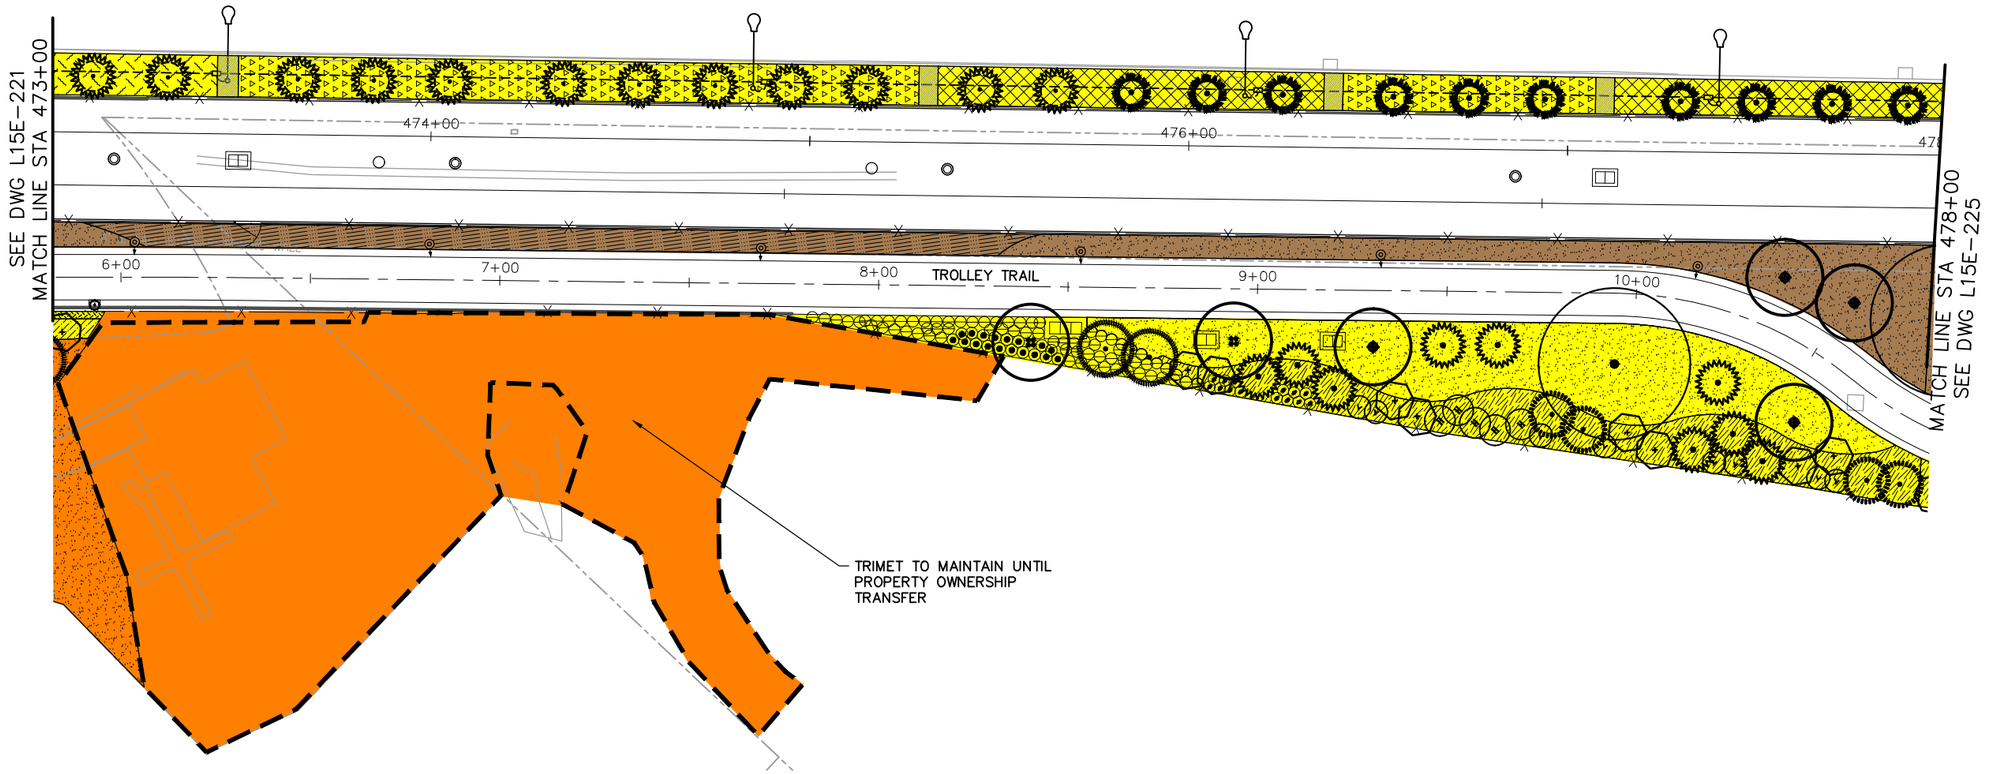

LEGEND

- TRIMET
- CITY OF PORTLAND
- ODOT
- CITY OF MILWAUKIE
- CLACKAMAS COUNTY
- OAK LODGE WATER DISTRICT
- OAK LODGE SEWER DISTRICT
- UNION PACIFIC RAILROAD
- PRIVATE PROPERTY
- NORTH CLACKAMAS PARKS & RECREATION DISTRICT

NO.	DATE	BY / CHK.	APPD.	REVISIONS

DESIGNED ____ DATE ____
DRAWN ____ DATE ____
CHECKED ____ DATE ____
APPROVED ____ DATE ____

TRI-COUNTY METROPOLITAN TRANSPORTATION DISTRICT OF OREGON

TRIMET
CAPITAL PROJECTS DIVISION
1800 SW FIRST AVE., SUITE 300
PORTLAND, OREGON 97201

SUBMITTED: ____ DATE: ____ APPROVED: ____ DATE: ____

PORTLAND TO MILWAUKIE LRT
MAINTENANCE AGREEMENT
LANDSCAPING
STA 473+00 TO STA 478+00
SE MCLOUGHLIN BLVD & TROLLEY TRAIL

SCALE: 1" = 20' | DRAWING NO.: L15E-223-AX | LANDSCAPING 65/74

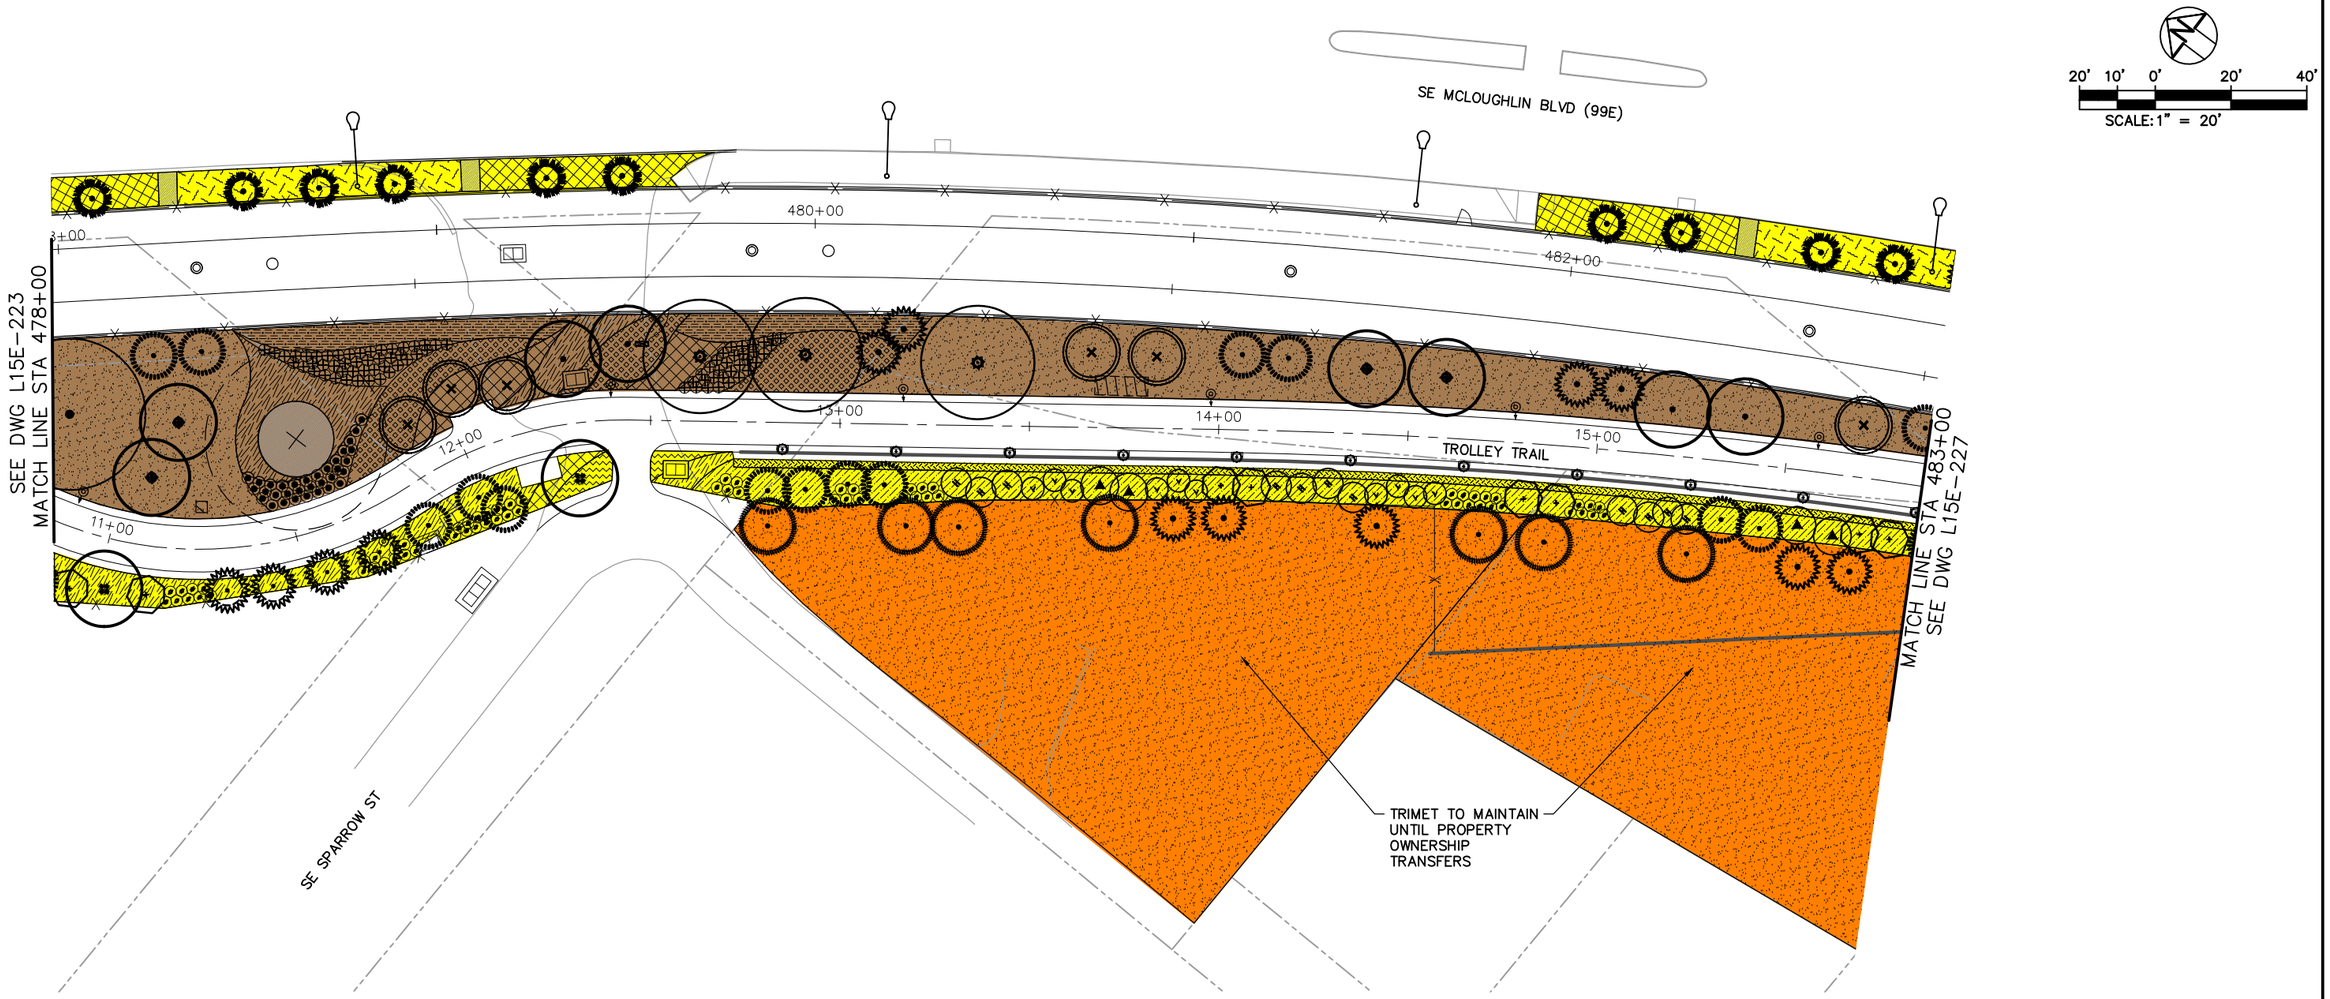

LEGEND

- TRIMET
- CITY OF PORTLAND
- ODOT
- CITY OF MILWAUKIE
- CLACKAMAS COUNTY
- OAK LODGE WATER DISTRICT
- OAK LODGE SEWER DISTRICT
- UNION PACIFIC RAILROAD
- PRIVATE PROPERTY
- NORTH CLACKAMAS PARKS & RECREATION DISTRICT

NO.	DATE	BY / CHK.	APPD.	REVISIONS

DESIGNED ____ DATE ____
DRAWN ____ DATE ____
CHECKED ____ DATE ____
APPROVED ____ DATE ____

TRI-COUNTY METROPOLITAN TRANSPORTATION DISTRICT OF OREGON

TRIMET
CAPITAL PROJECTS DIVISION
1800 SW FIRST AVE., SUITE 300
PORTLAND, OREGON 97201

SUBMITTED: ____ DATE: ____ APPROVED: ____ DATE: ____

PORTLAND TO MILWAUKIE LRT
MAINTENANCE AGREEMENT

LANDSCAPING
STA 478+00 TO STA 483+00
SE SPARROW ST & SE MCLOUGHLIN BLVD

SCALE: 1" = 20' | DRAWING NO.: L15E-225-AX | LANDSCAPING | 66/74

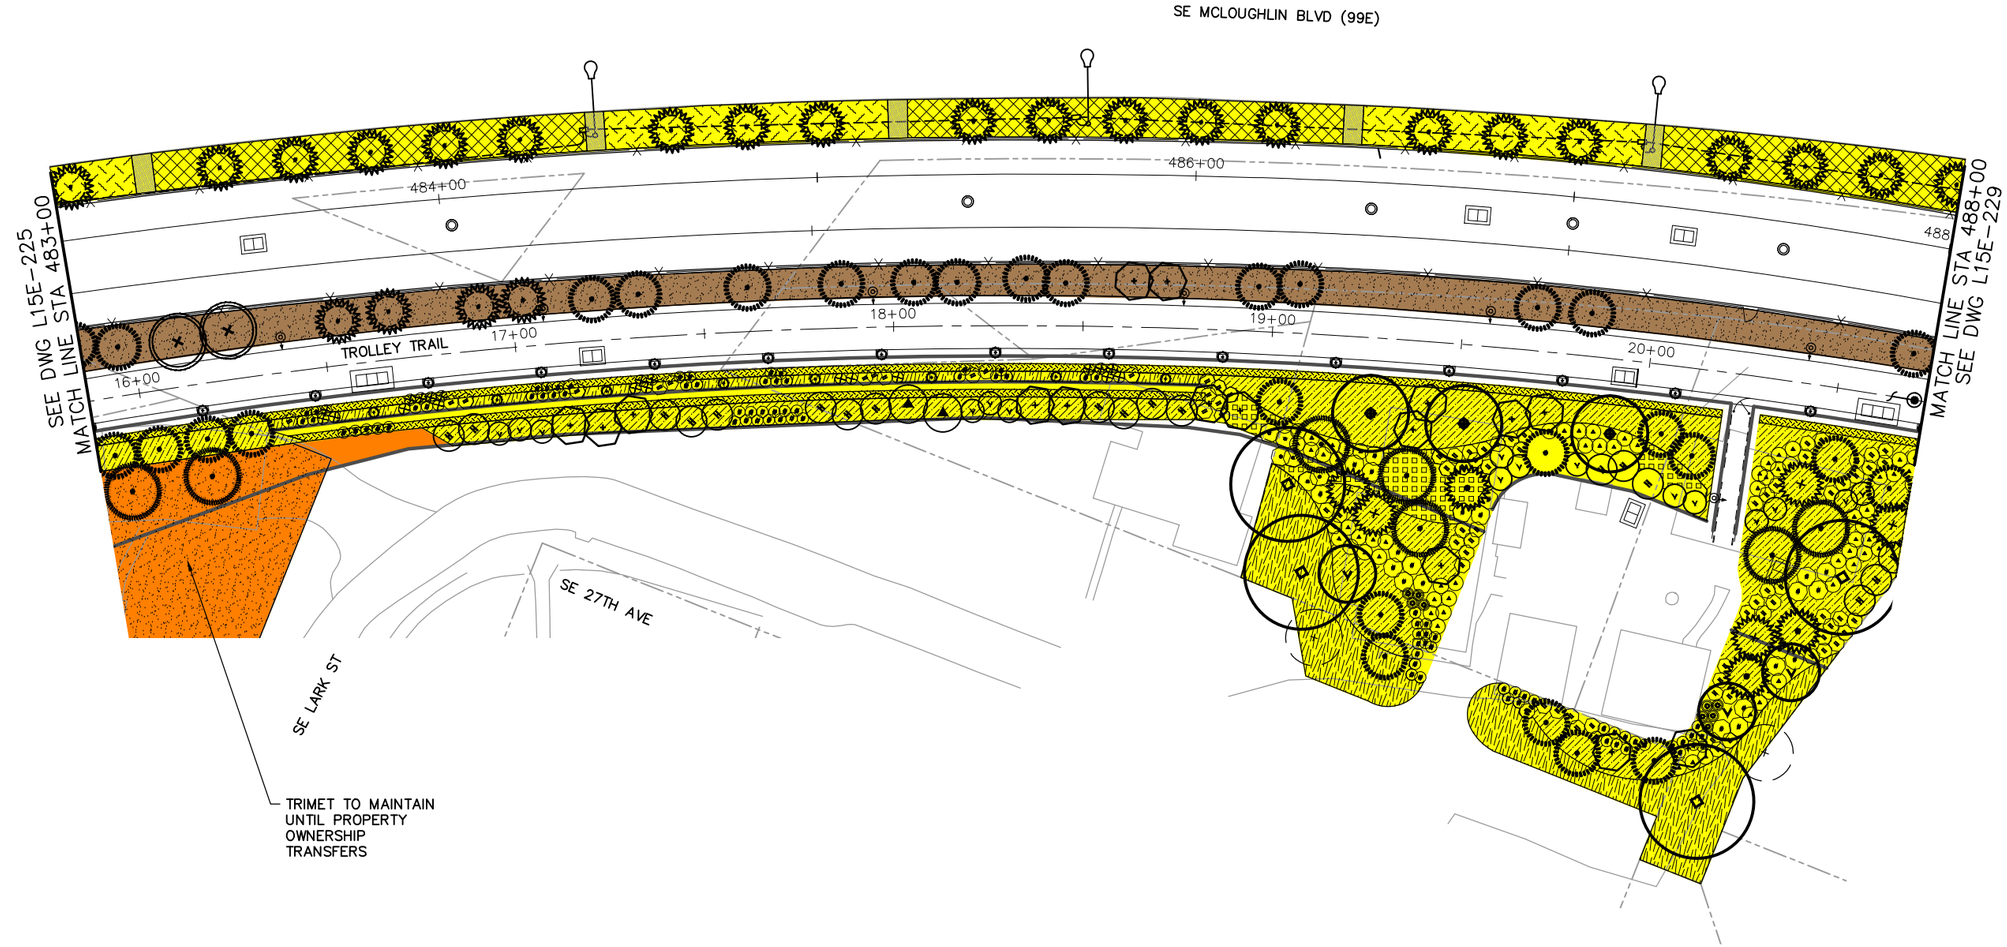

20' 10' 0' 20' 40'

SCALE: 1" = 20'

LEGEND

- TRIMET
- CITY OF PORTLAND
- ODOT
- CITY OF MILWAUKIE
- CLACKAMAS COUNTY
- OAK LODGE WATER DISTRICT
- OAK LODGE SEWER DISTRICT
- UNION PACIFIC RAILROAD
- PRIVATE PROPERTY
- NORTH CLACKAMAS PARKS & RECREATION DISTRICT

NO.	DATE	BY / CHK.	APPD.	REVISIONS

DESIGNED ____ DATE ____
DRAWN ____ DATE ____
CHECKED ____ DATE ____
APPROVED ____ DATE ____

TRI-COUNTY METROPOLITAN TRANSPORTATION DISTRICT OF OREGON

TRIMET
CAPITAL PROJECTS DIVISION
1800 SW FIRST AVE., SUITE 300
PORTLAND, OREGON 97201

SUBMITTED: ____ DATE: ____ APPROVED: ____ DATE: ____

PORTLAND TO MILWAUKIE LRT
MAINTENANCE AGREEMENT
LANDSCAPING
STA 483+00 TO STA 488+00
SE LARK ST & SE 27TH AVE

SCALE: 1" = 20' | DRAWING NO.: L15E-227-AX | LANDSCAPING 67/74

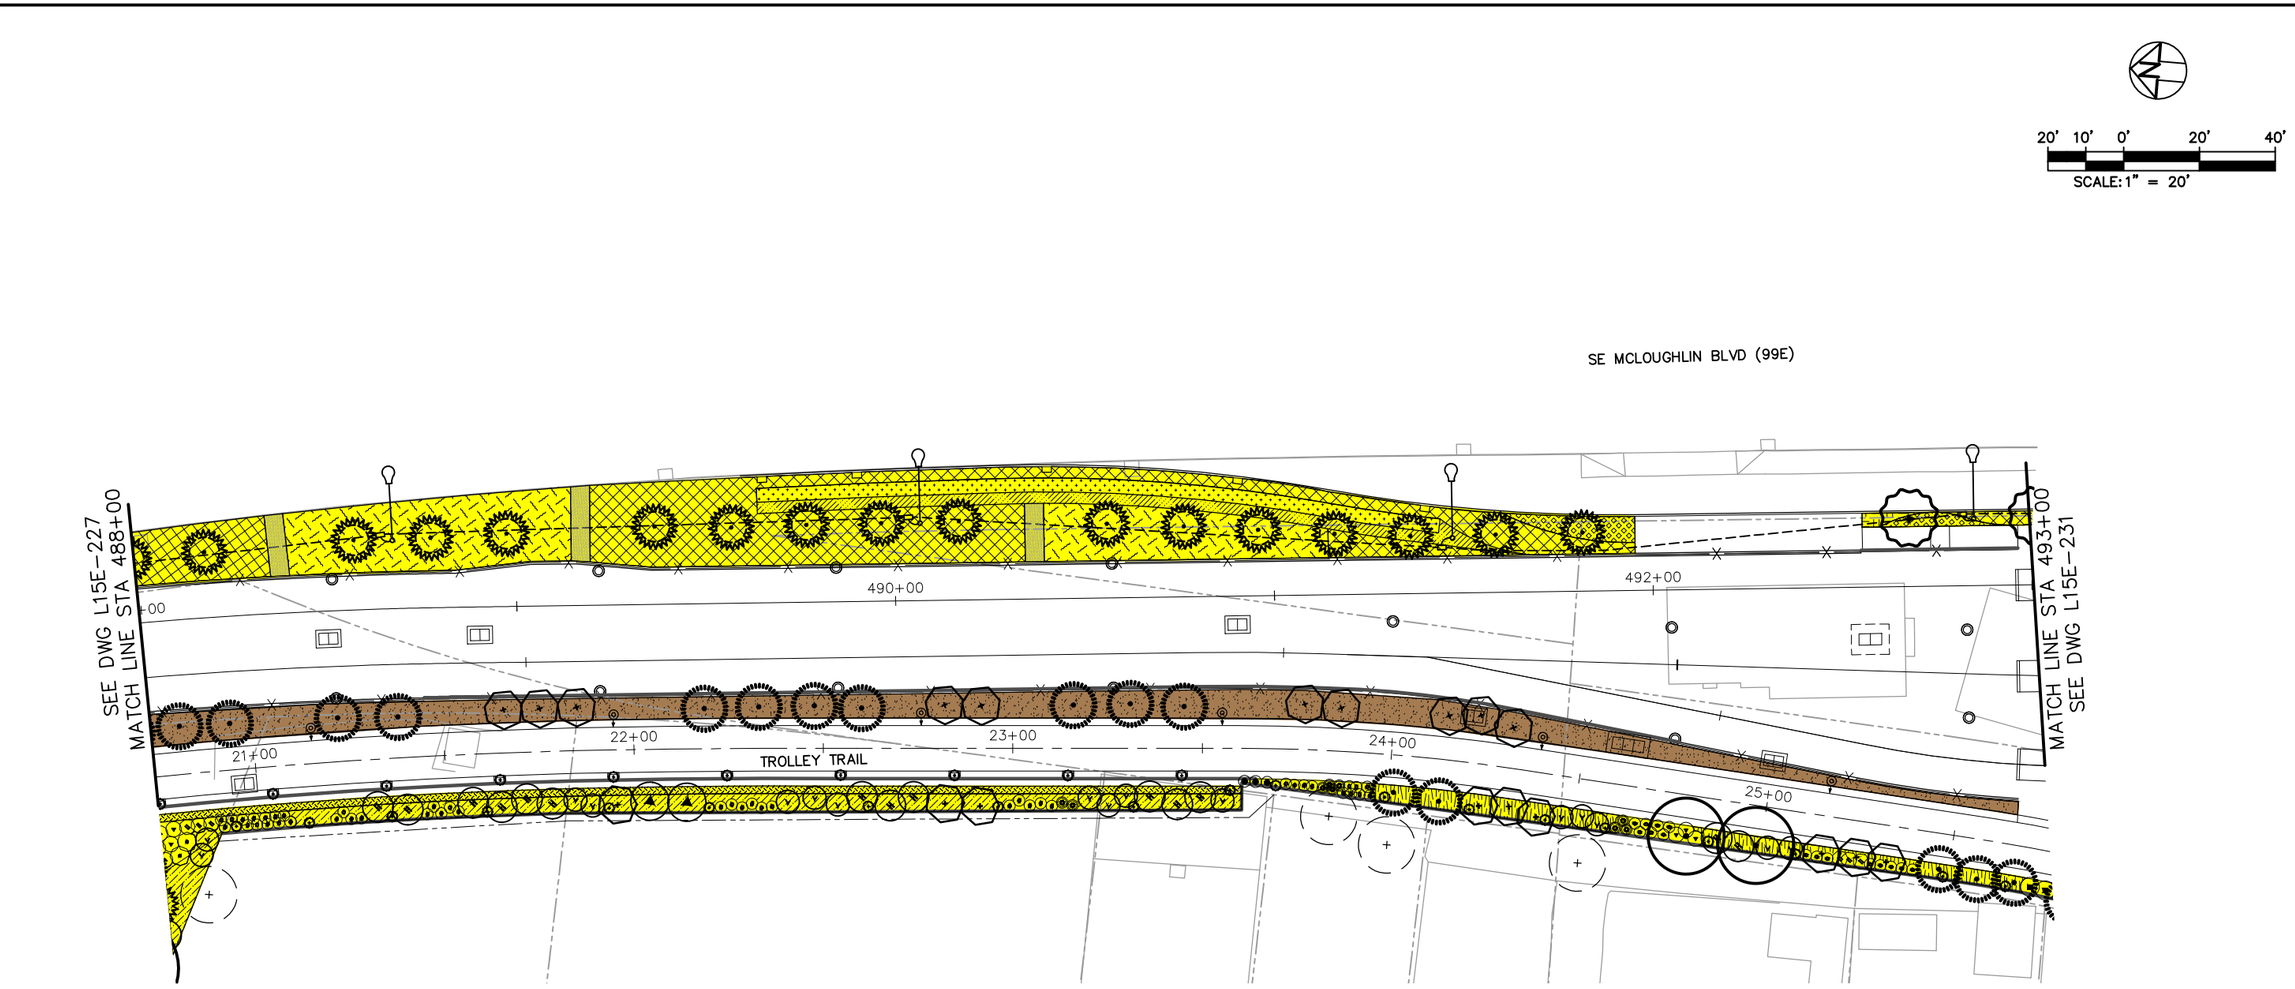

20' 10' 0' 20' 40'

SCALE: 1" = 20'

LEGEND

- TRIMET
- CITY OF PORTLAND
- ODOT
- CITY OF MILWAUKIE
- CLACKAMAS COUNTY
- OAK LODGE WATER DISTRICT
- OAK LODGE SEWER DISTRICT
- UNION PACIFIC RAILROAD
- PRIVATE PROPERTY
- NORTH CLACKAMAS PARKS & RECREATION DISTRICT

NO.	DATE	BY / CHK.	APPD.	REVISIONS

DESIGNED — DATE
DRAWN — DATE
CHECKED — DATE
APPROVED — DATE

TRI-COUNTY METROPOLITAN TRANSPORTATION DISTRICT OF OREGON

TRIMET
CAPITAL PROJECTS DIVISION
1800 SW FIRST AVE., SUITE 300
PORTLAND, OREGON 97201

SUBMITTED: | DATE: | APPROVED: | DATE:

PORTLAND TO MILWAUKIE LRT
MAINTENANCE AGREEMENT

LANDSCAPING
STA 488+00 TO STA 493+00
SE MCLOUGHLIN BLVD & TROLLEY TRAIL

SCALE: 1" = 20' | DRAWING NO.: L15E-229-AX | LANDSCAPING | 68/74

NO.	DATE	BY / CHK.	APPD.	REVISIONS

DESIGNED — DATE
DRAWN — DATE
CHECKED — DATE
APPROVED — DATE

TRI-COUNTY METROPOLITAN TRANSPORTATION DISTRICT OF OREGON

TRIMET
CAPITAL PROJECTS DIVISION
1800 SW FIRST AVE., SUITE 300
PORTLAND, OREGON 97201

SUBMITTED: — DATE:
APPROVED: — DATE:

PORTLAND TO MILWAUKIE LRT
MAINTENANCE AGREEMENT

LANDSCAPING
STA 493+00 TO STA 495+64.86
SE MCLOUGHLIN BLVD & SE PARK AVE

SCALE: 1" = 20'
DRAWING NO.: L15E-231A-C
LANDSCAPING
69/74

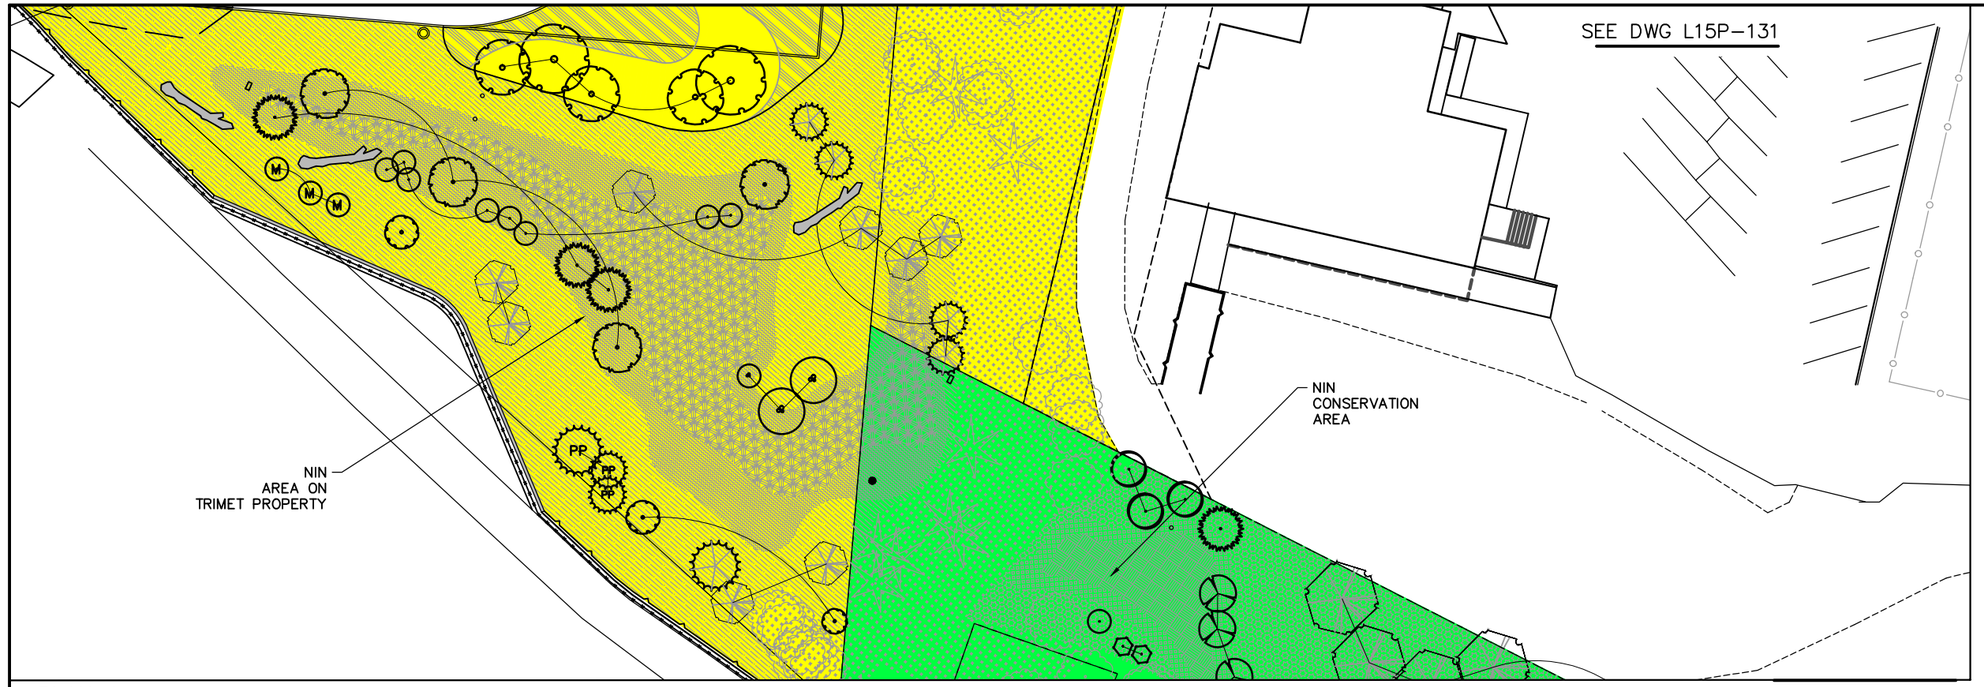

PLAN A

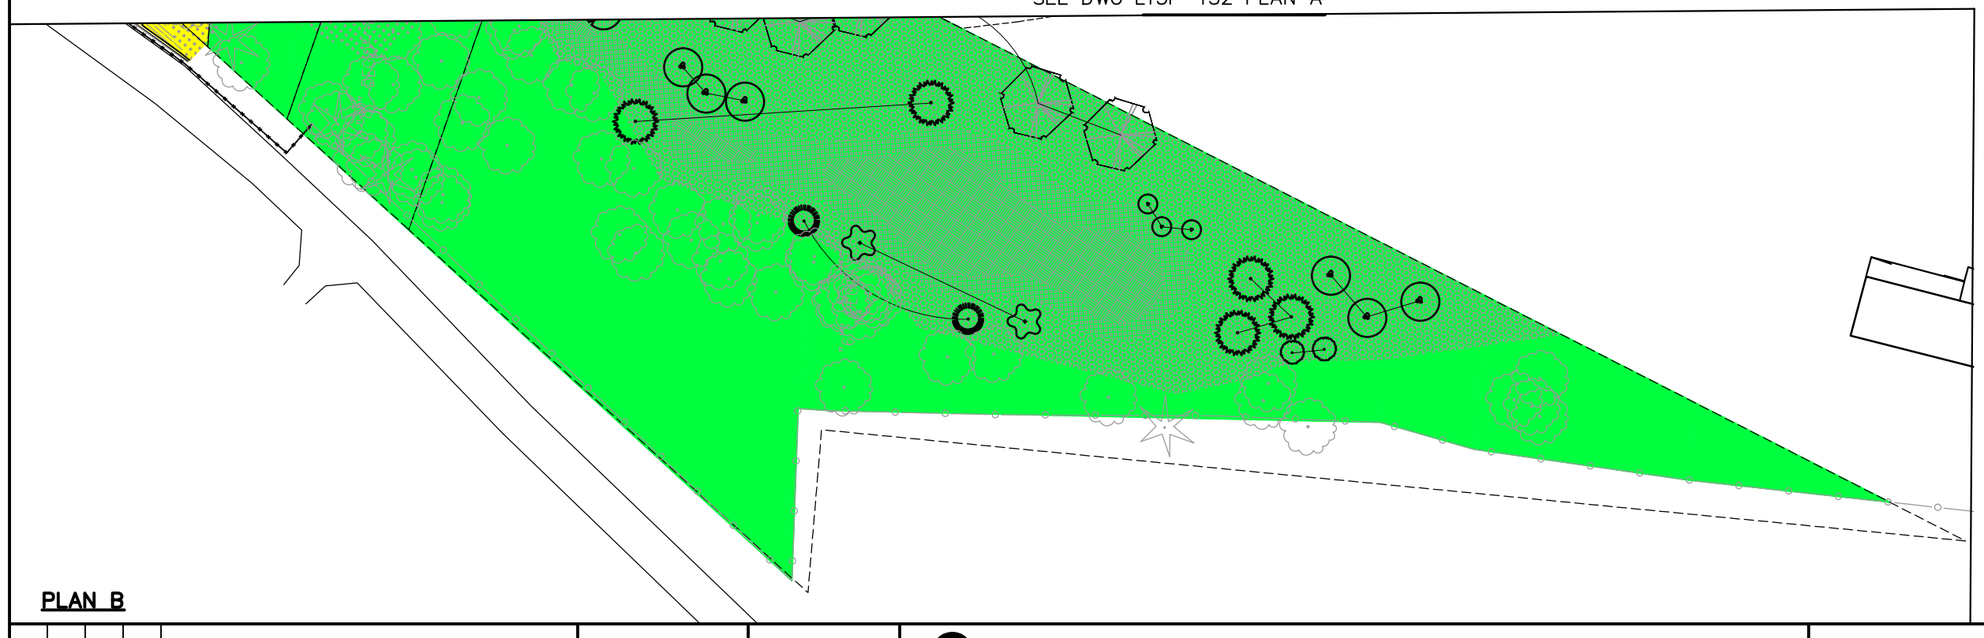

PLAN B

LEGEND

- TRIMET
- CITY OF PORTLAND
- ODOT
- CITY OF MILWAUKIE
- CLACKAMAS COUNTY
- OAK LODGE WATER DISTRICT
- OAK LODGE SEWER DISTRICT
- UNION PACIFIC RAILROAD
- PRIVATE PROPERTY
- NORTH CLACKAMAS PARKS & RECREATION DISTRICT

NO.	DATE	BY / CHK.	APPD.	REVISIONS

DESIGNED DATE
DRAWN DATE
CHECKED DATE
APPROVED DATE

TRI-COUNTY METROPOLITAN TRANSPORTATION DISTRICT OF OREGON

TRIMET
CAPITAL PROJECTS DIVISION
1800 SW FIRST AVE., SUITE 300
PORTLAND, OREGON 97201

SUBMITTED: DATE: APPROVED: DATE:

PORTLAND TO MILWAUKIE LRT
MAINTENANCE AGREEMENT
LANDSCAPING

SE PARK AVE & SE MCLOUGHLIN BLVD

SCALE: 1" = 20' | DRAWING NO.: L15P-132-A | LANDSCAPING | 70/74

SEE DWG L15E-235-A
MATCH LINE

20' 10' 0' 20' 40'
SCALE: 1" = 20'

LEGEND

- TRIMET
- CITY OF PORTLAND
- ODOT
- CITY OF MILWAUKIE
- CLACKAMAS COUNTY
- OAK LODGE WATER DISTRICT
- OAK LODGE SEWER DISTRICT
- UNION PACIFIC RAILROAD
- PRIVATE PROPERTY
- NORTH CLACKAMAS PARKS & RECREATION DISTRICT

SEE DWG L15P-132 PLAN A

NO.	DATE	BY CHK.	APPD.	REVISIONS

DESIGNED DATE
DRAWN DATE
CHECKED DATE
APPROVED DATE

TRI-COUNTY METROPOLITAN TRANSPORTATION DISTRICT OF OREGON

TRIMET
CAPITAL PROJECTS DIVISION
1800 SW FIRST AVE., SUITE 300
PORTLAND, OREGON 97201

SUBMITTED: DATE:
APPROVED: DATE:

PORTLAND TO MILWAUKIE LRT
MAINTENANCE AGREEMENT
LANDSCAPING

SE PARK AVE & SE MCLOUGHLIN BLVD

SCALE: 1" = 20'
DRAWING NO.: L15P-131-D
LANDSCAPING 71/74

LEGEND

- TRIMET
- CITY OF PORTLAND
- ODOT
- CITY OF MILWAUKIE
- CLACKAMAS COUNTY
- OAK LODGE WATER DISTRICT
- OAK LODGE SEWER DISTRICT
- UNION PACIFIC RAILROAD
- PRIVATE PROPERTY
- NORTH CLACKAMAS PARKS & RECREATION DISTRICT

20' 10' 0' 20' 40'

SCALE: 1" = 20'

COURTNEY SPRINGS CREEK

SE MCLOUGHLIN BLVD

SE MCLOUGHLIN BLVD

NO.	DATE	BY / CHK.	APPD.	REVISIONS

DESIGNED DATE
DRAWN DATE
CHECKED DATE
APPROVED DATE

TRI–COUNTY METROPOLITAN TRANSPORTATION DISTRICT OF OREGON

TRIMET

CAPITAL PROJECTS DIVISION
1800 SW FIRST AVE., SUITE 300
PORTLAND, OREGON 97201

SUBMITTED: DATE:

APPROVED: DATE:

PORTLAND TO MILWAUKIE LRT
MAINTENANCE AGREEMENT
LANDSCAPING

PARK STATION

SCALE: 1" = 20'

DRAWING NO.: L15E–764

LANDSCAPING 72/74

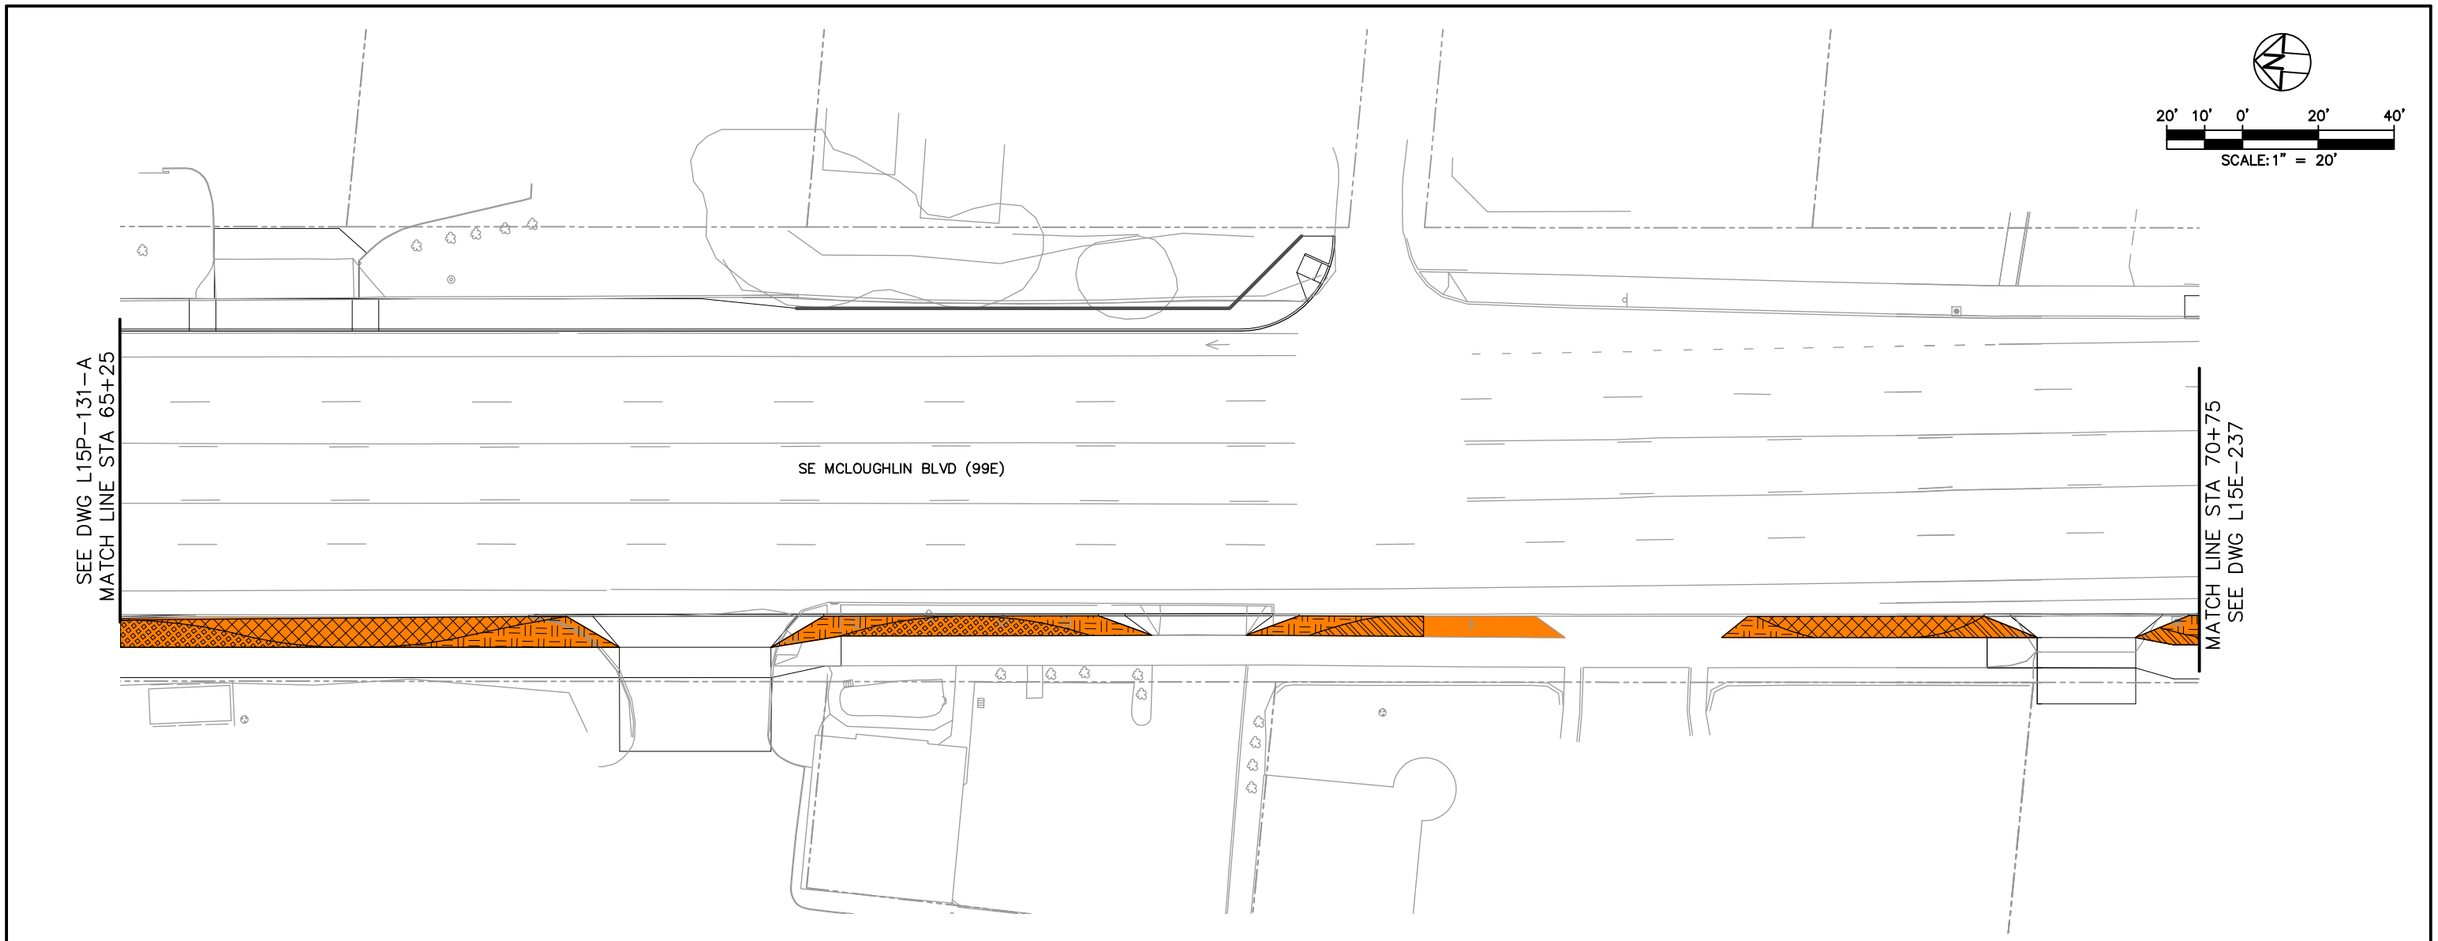

LEGEND

- TRIMET
- CITY OF PORTLAND
- ODOT
- CITY OF MILWAUKIE
- CLACKAMAS COUNTY
- OAK LODGE WATER DISTRICT
- OAK LODGE SEWER DISTRICT
- UNION PACIFIC RAILROAD
- PRIVATE PROPERTY
- NORTH CLACKAMAS PARKS & RECREATION DISTRICT

NO.	DATE	BY / CHK.	APPD.	REVISIONS

DESIGNED DATE
DRAWN DATE
CHECKED DATE
APPROVED DATE

TRI-COUNTY METROPOLITAN TRANSPORTATION DISTRICT OF OREGON

TRIMET
CAPITAL PROJECTS DIVISION
1800 SW FIRST AVE., SUITE 300
PORTLAND, OREGON 97201

SUBMITTED: DATE: APPROVED: DATE:

PORTLAND TO MILWAUKIE LRT
MAINTENANCE AGREEMENT
LANDSCAPING
STA 65+25 TO STA 70+75
SE MCLOUGHLIN BLVD

SCALE: 1" = 20'
DRAWING NO.: L15E-235-A
LANDSCAPING 73/74

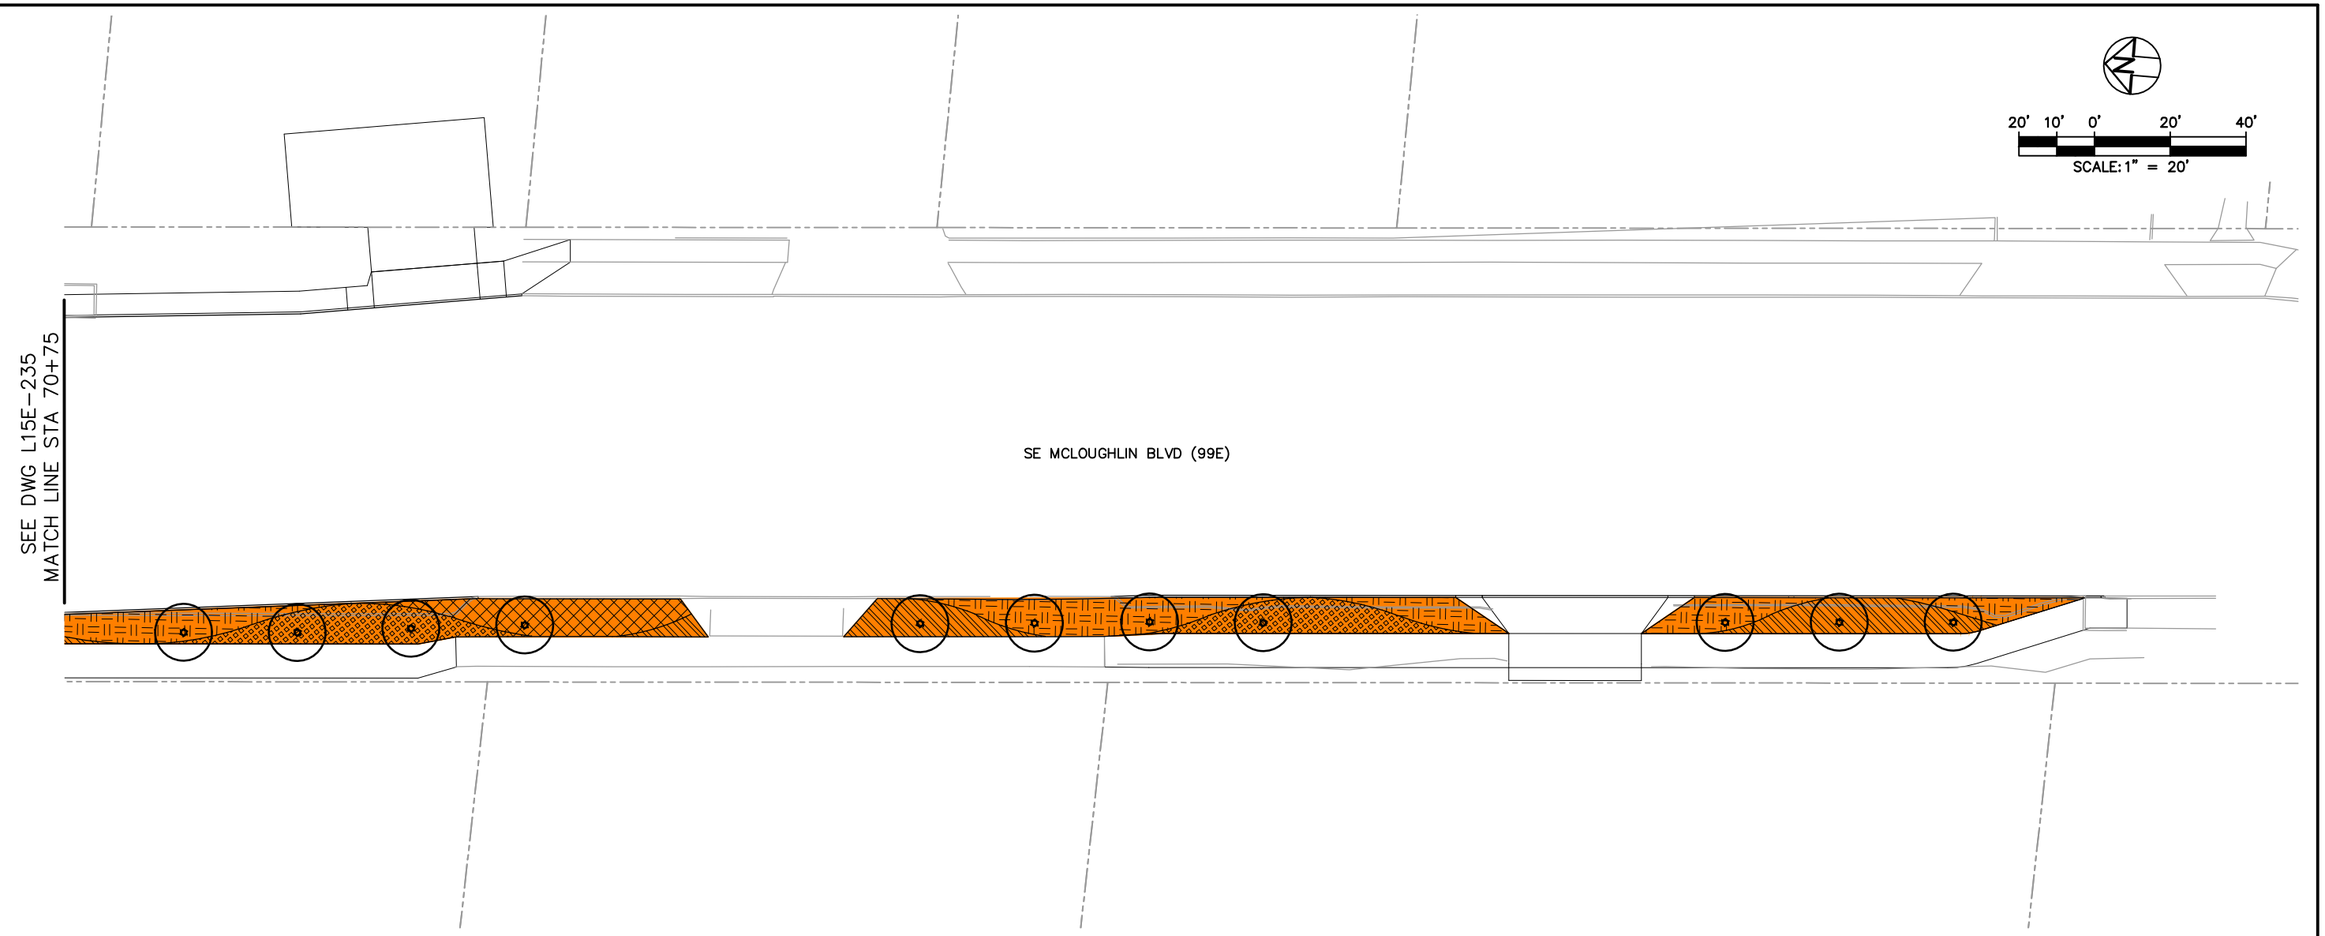

LEGEND

- TRIMET
- CITY OF PORTLAND
- ODOT
- CITY OF MILWAUKIE
- CLACKAMAS COUNTY
- OAK LODGE WATER DISTRICT
- OAK LODGE SEWER DISTRICT
- UNION PACIFIC RAILROAD
- PRIVATE PROPERTY
- NORTH CLACKAMAS PARKS & RECREATION DISTRICT

NO.	DATE	BY / CHK.	APPD.	REVISIONS

DESIGNED ____ DATE ____
DRAWN ____ DATE ____
CHECKED ____ DATE ____
APPROVED ____ DATE ____

TRI-COUNTY METROPOLITAN TRANSPORTATION DISTRICT OF OREGON

TRIMET
CAPITAL PROJECTS DIVISION
1800 SW FIRST AVE., SUITE 300
PORTLAND, OREGON 97201

SUBMITTED: ____ DATE: ____ APPROVED: ____ DATE: ____

PORTLAND TO MILWAUKIE LRT
MAINTENANCE AGREEMENT

LANDSCAPING
STA 70+75 TO STA 76+50
SE MCLOUGHLIN BLVD

SCALE: 1" = 20'
DRAWING NO.: L15E-237-BX
LANDSCAPING 74/74