Harrison St. Waterline Improvements Phase II
Project Overview
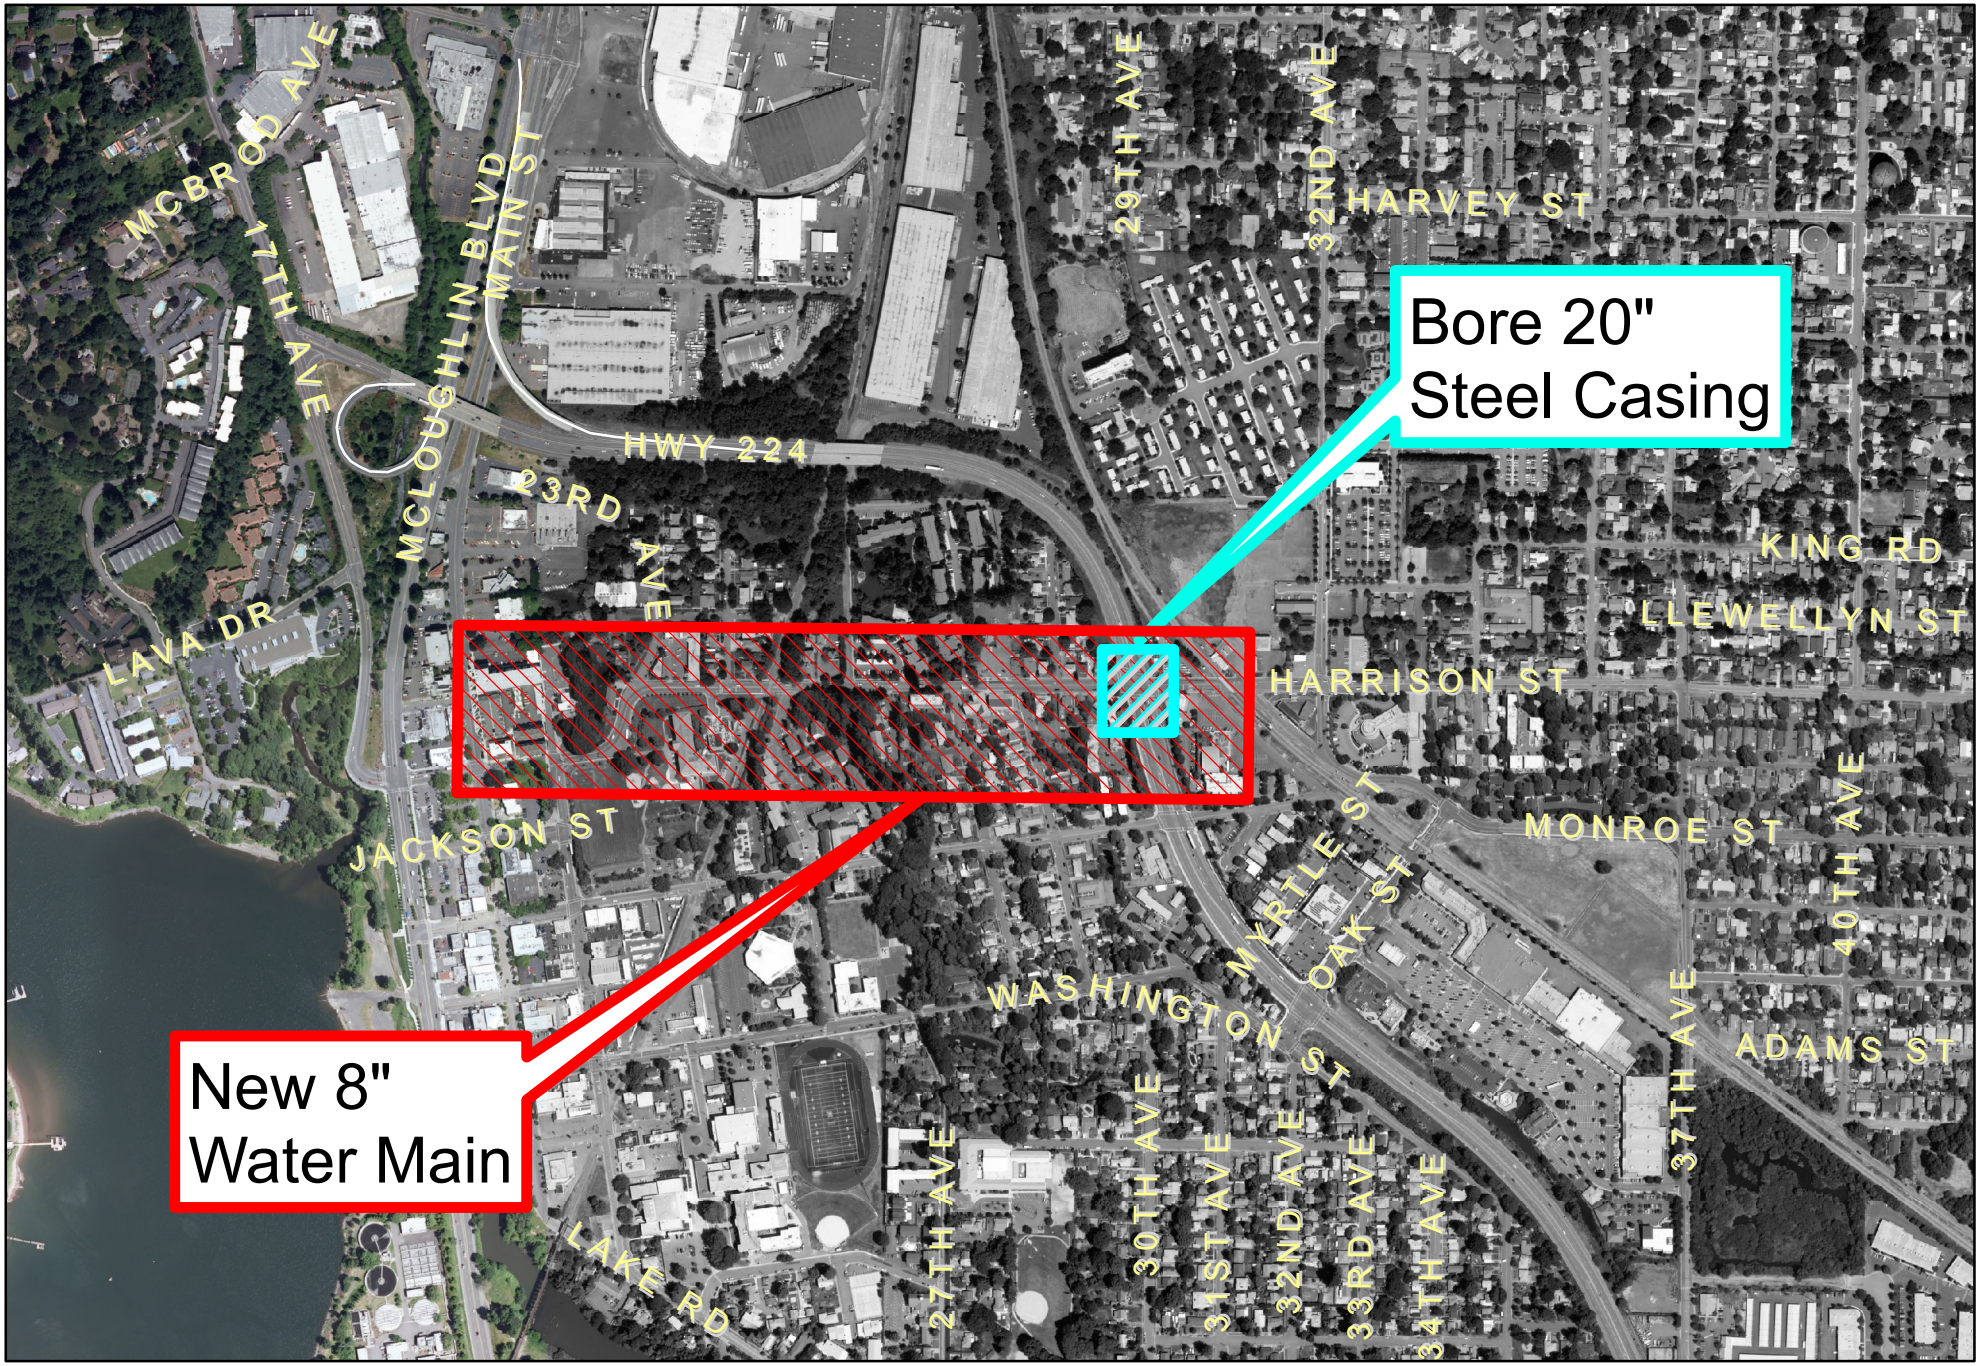
Attachment 2