EROSION CONTROL DETAILS

1. INSTALL BIOBAG INLET PROTECTION
2. INSTALL WATTLES
3. INSTALL FLOATING SILT CURTAIN AND DEFISH PRIOR TO IN-WATER WORK
4. PLACE WATTLES ON BOAT RAMP PRIOR TO GRADE WORK

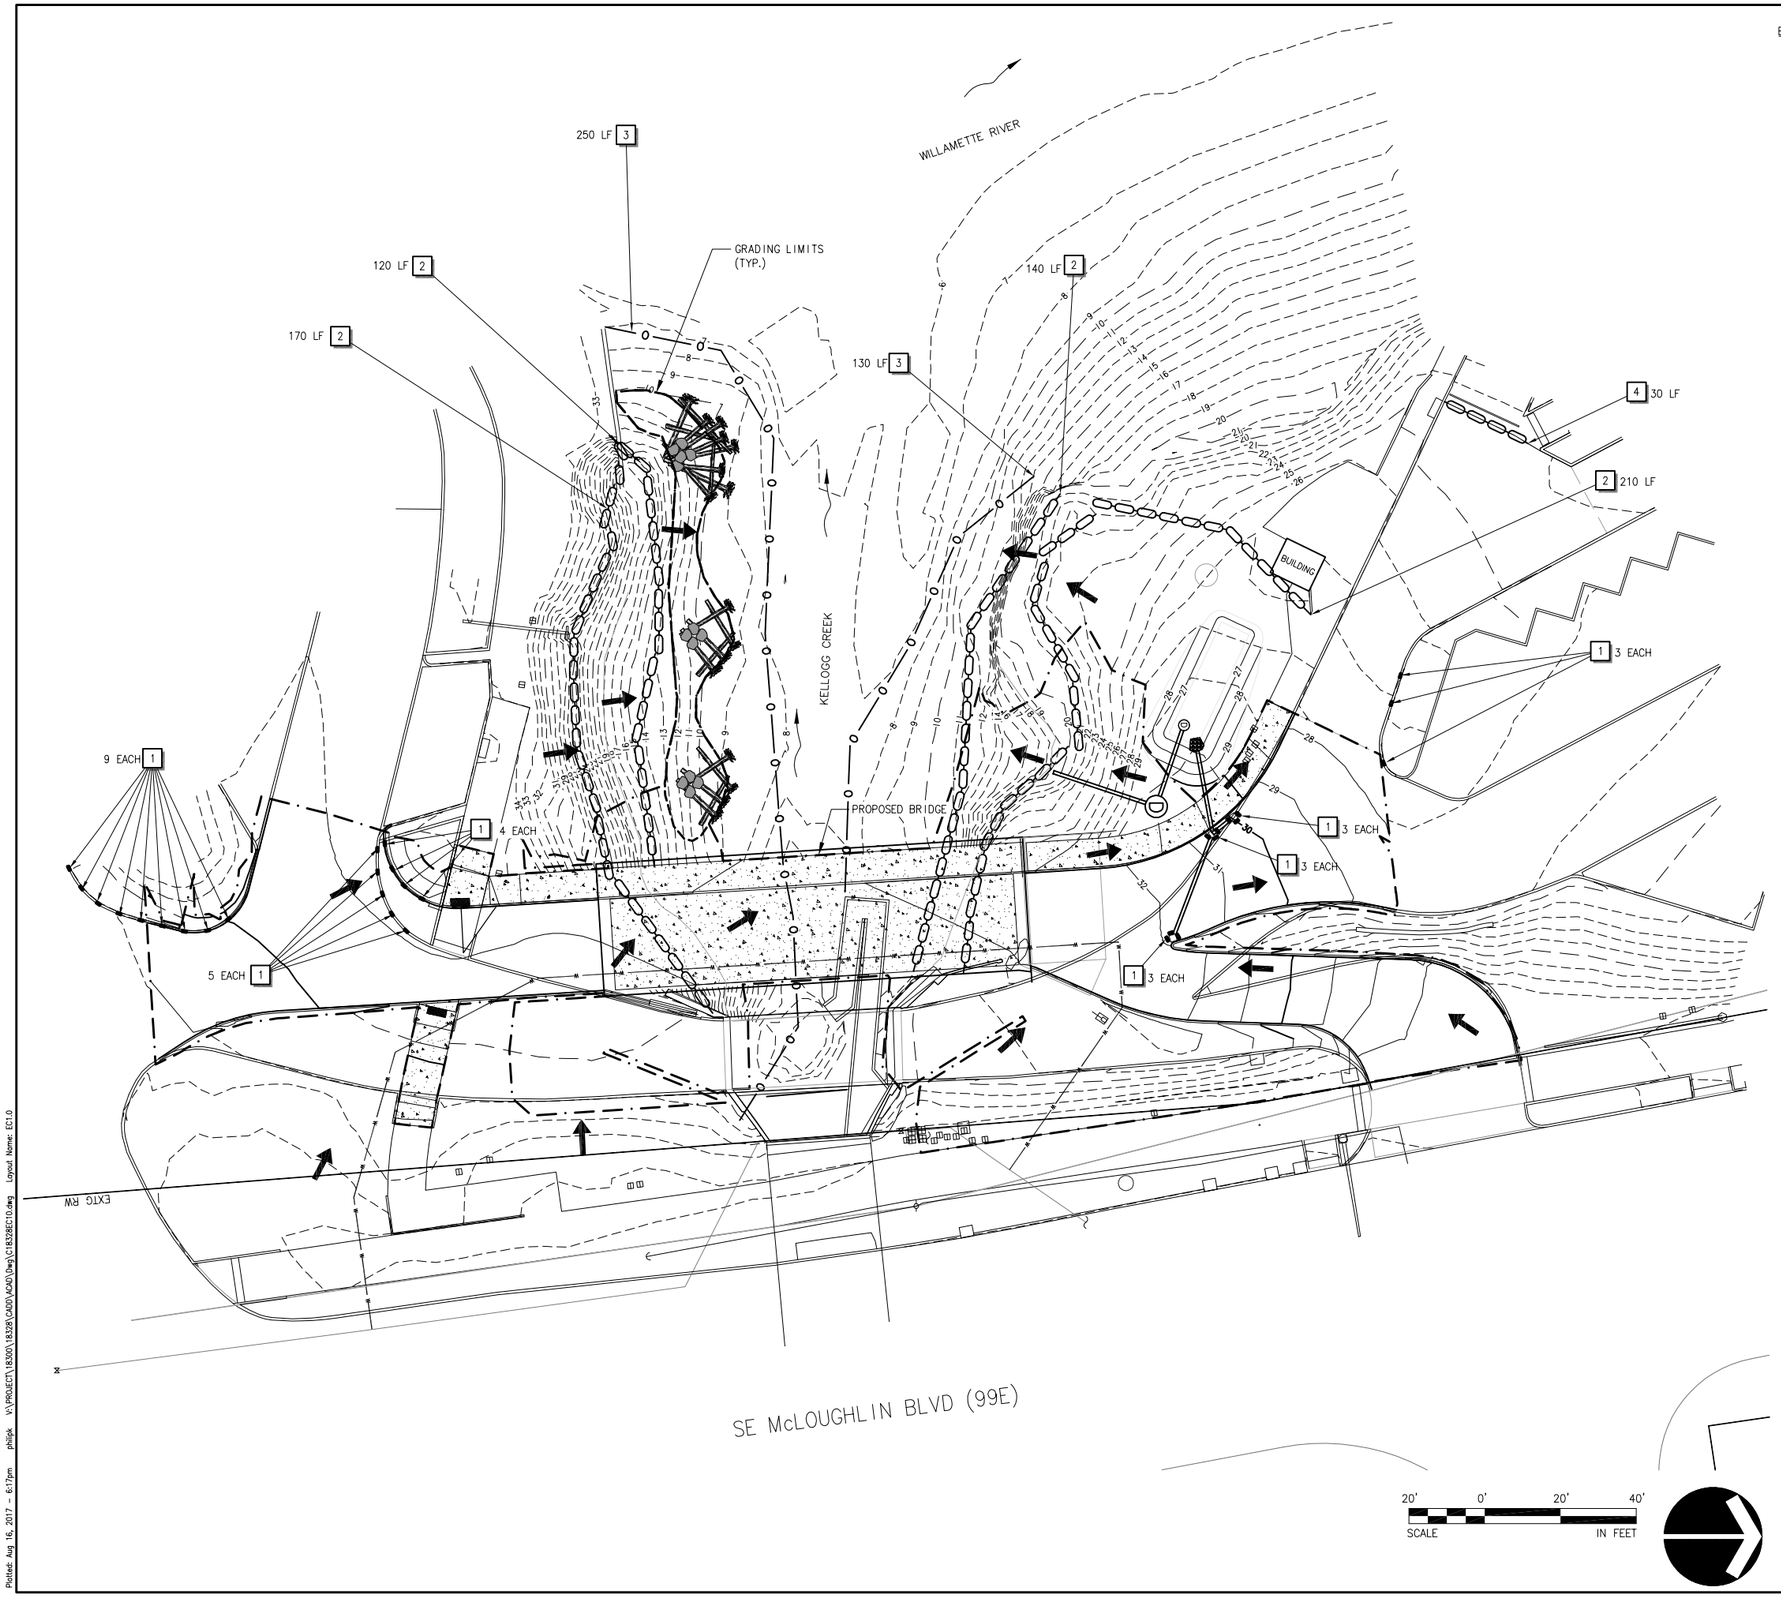


## ESCP LEGEND

- OVERLAND FLOW DIRECTION
- CHANNEL FLOW DIRECTION
- INLET PROTECTION/ BIOBAGS
- WATTLES
- TURBIDITY CURTAIN
- GRADING LIMITS

| NO. | DATE | BY | REVISION COMMENTS |
|---|---|---|---|
| | | | |

| | Drawn | Checked | Date | Initial Issue Date: |
|---|---|---|---|---|
| Design | OB | MCK | | AUGUST 23, 2017 |

PRELIMINARY

# KELLOGG CREEK EMERGENCY BRIDGE REPLACEMENT

MILWAUKIE, OR
KELLOGG CREEK EMERGENCY BRIDGE REPLACEMENT
EROSION AND SEDIMENT CONTROL PLAN

NOT FOR CONSTRUCTION

otak
808 SW 3rd Ave., Ste. 300
Portland, OR 97204
Phone: (503) 287-6825
FAX: (503) 415-2304
www.otak.com

Datum: NAVD 88

18328
Project No. Drawing Name

Sheet No.

© Otak, Inc. 2016

Plotted: Aug 16, 2017 - 6:17pm philipk V:\PROJECT\18300\18328\CADD\ACAD\Dwg\C18328EC10.dwg Layout Name: EC1.0