Owner / Developer:

I & E CONSTRUCTION

9550 SE CLACKAMAS RD.
CLACKAMAS, OREGON 97015

COMPREHENSIVE PLAN / ZONE CHANGE

SEC. 31, T. 1 S., R. 2 E., W.M.
CITY OF MILWAUKIE
CLACKAMAS COUNTY, OREGON

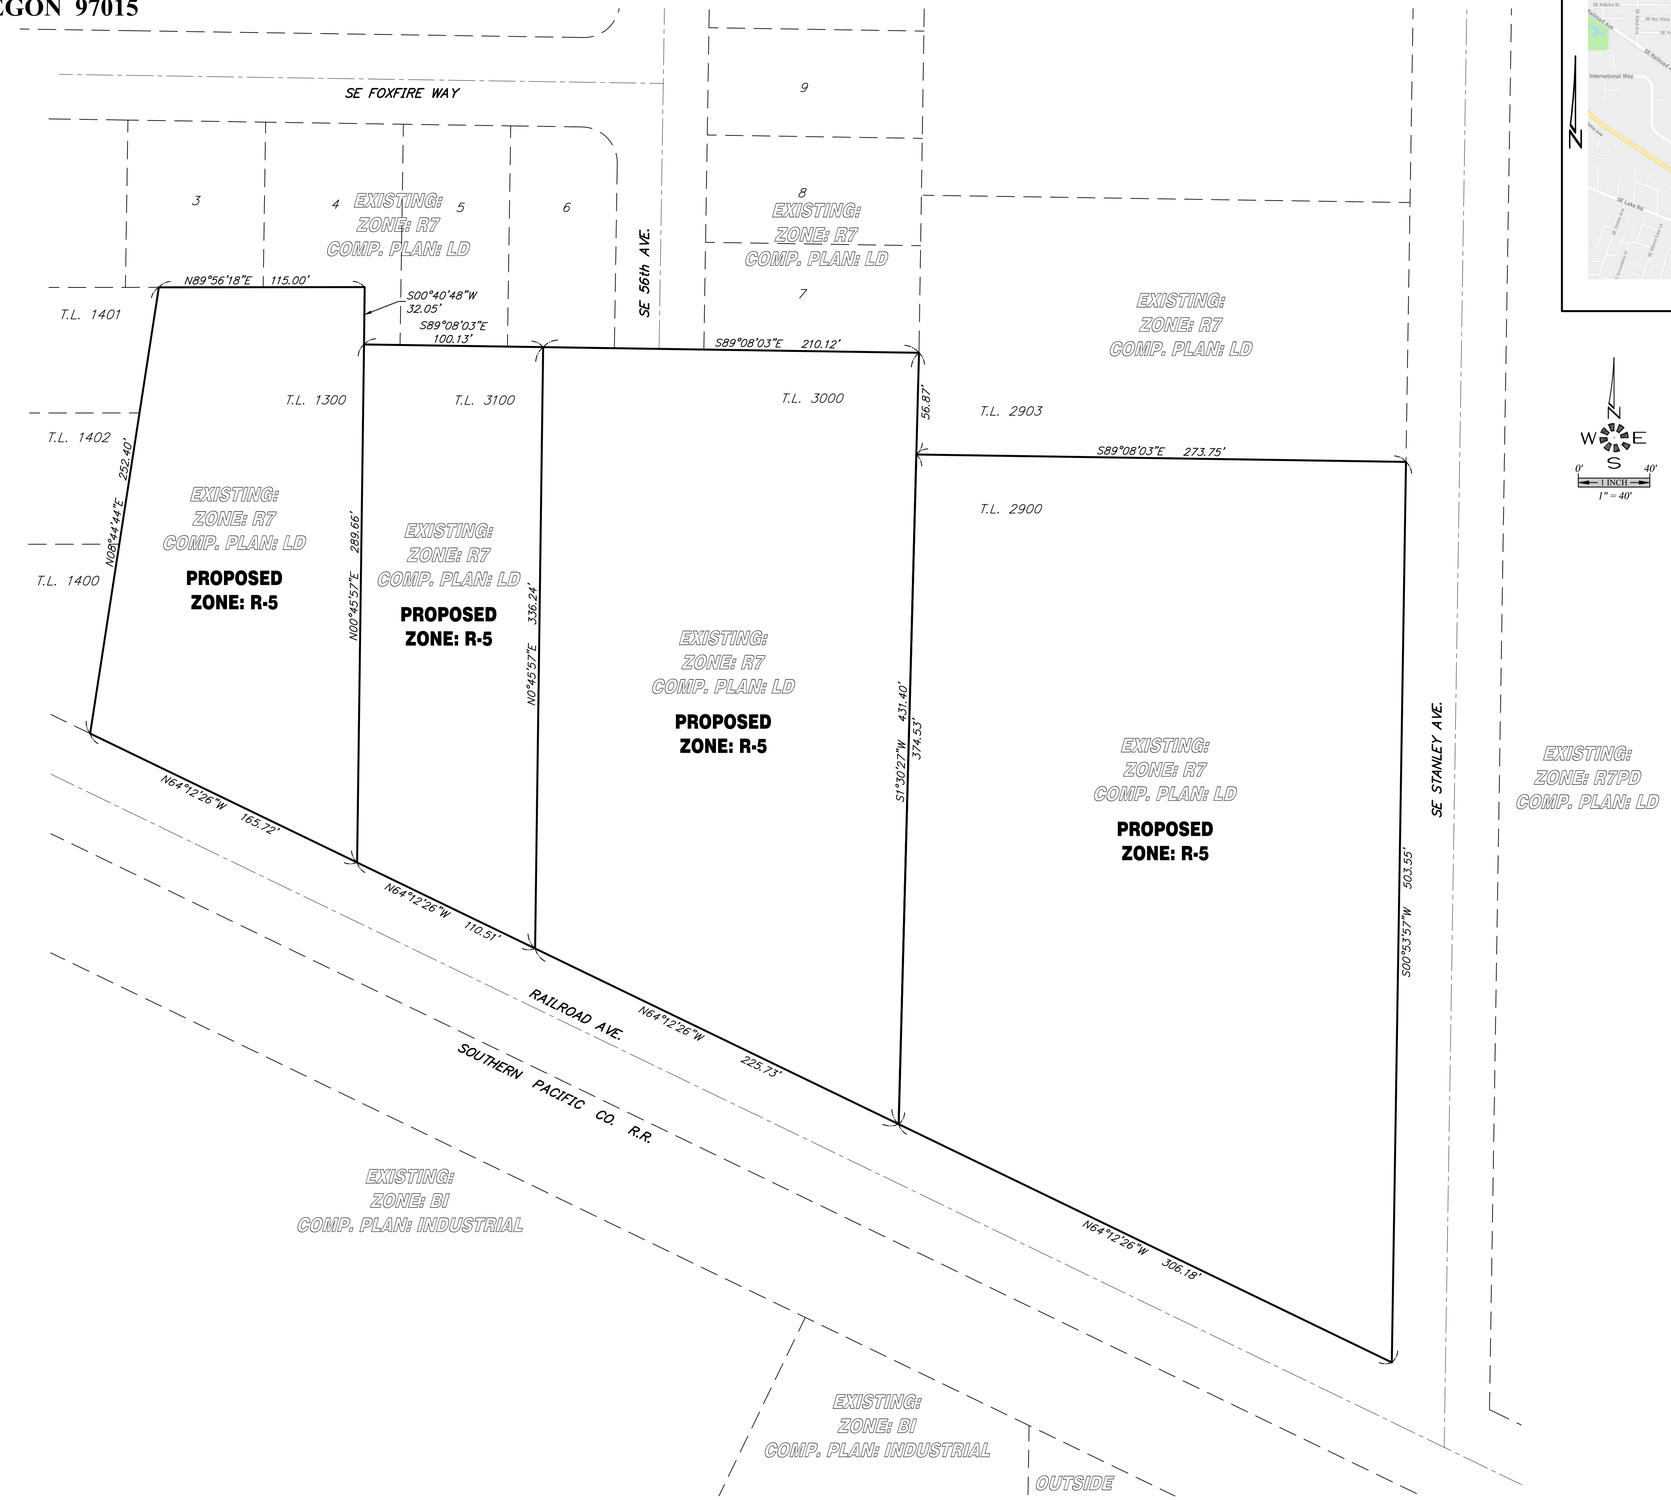

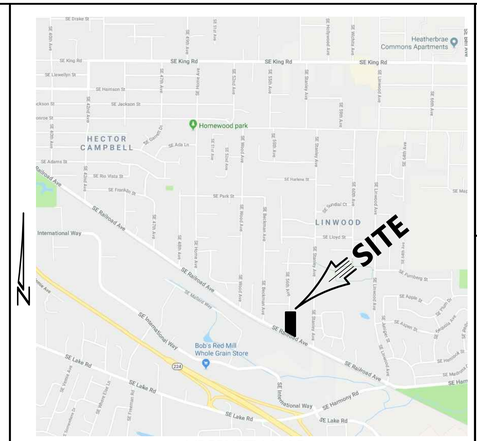

VICINITY MAP

N
W E
S
0' 40'
1 INCH
1" = 40'

MULTI/TECH
ENGINEERING SERVICES, INC.
1155 13th ST. S.E. SALEM, OR. 97302
PH. (503) 363-9227 FAX (503) 364-1260
www.mtengineering.net office@mtengineering.net

COMPREHENSIVE PLAN ZONE CHANGE

RAILROAD AVENUE ESTATES

MULTI/TECH ENGINEERING EXEMPT FROM LIABILITY IF NOT STAMPED APPROVED

NOT FOR CONSTRUCTION UNLESS STAMPED APPROVED HERE

NO CHANGES, MODIFICATIONS OR REPRODUCTIONS TO BE MADE TO THESE DRAWINGS WITHOUT WRITTEN AUTHORIZATION FROM THE DESIGN ENGINEER.

DIMENSIONS & NOTES TAKE PRECEDENCE OVER GRAPHICAL REPRESENTATION.

6423zone ZONE

Design: M.D.G.
Drawn: D.G.G.
Checked: J.C.B.
Date: NOV. 2017
Scale: AS SHOWN
As-Built: ---- ----

REGISTERED PROFESSIONAL ENGINEER
OREGON
JULY 14, 1978
MARK D. GRENZ

EXPIRES: 06-30-2019

JOB # 6423