LAYOUT KEY MAP

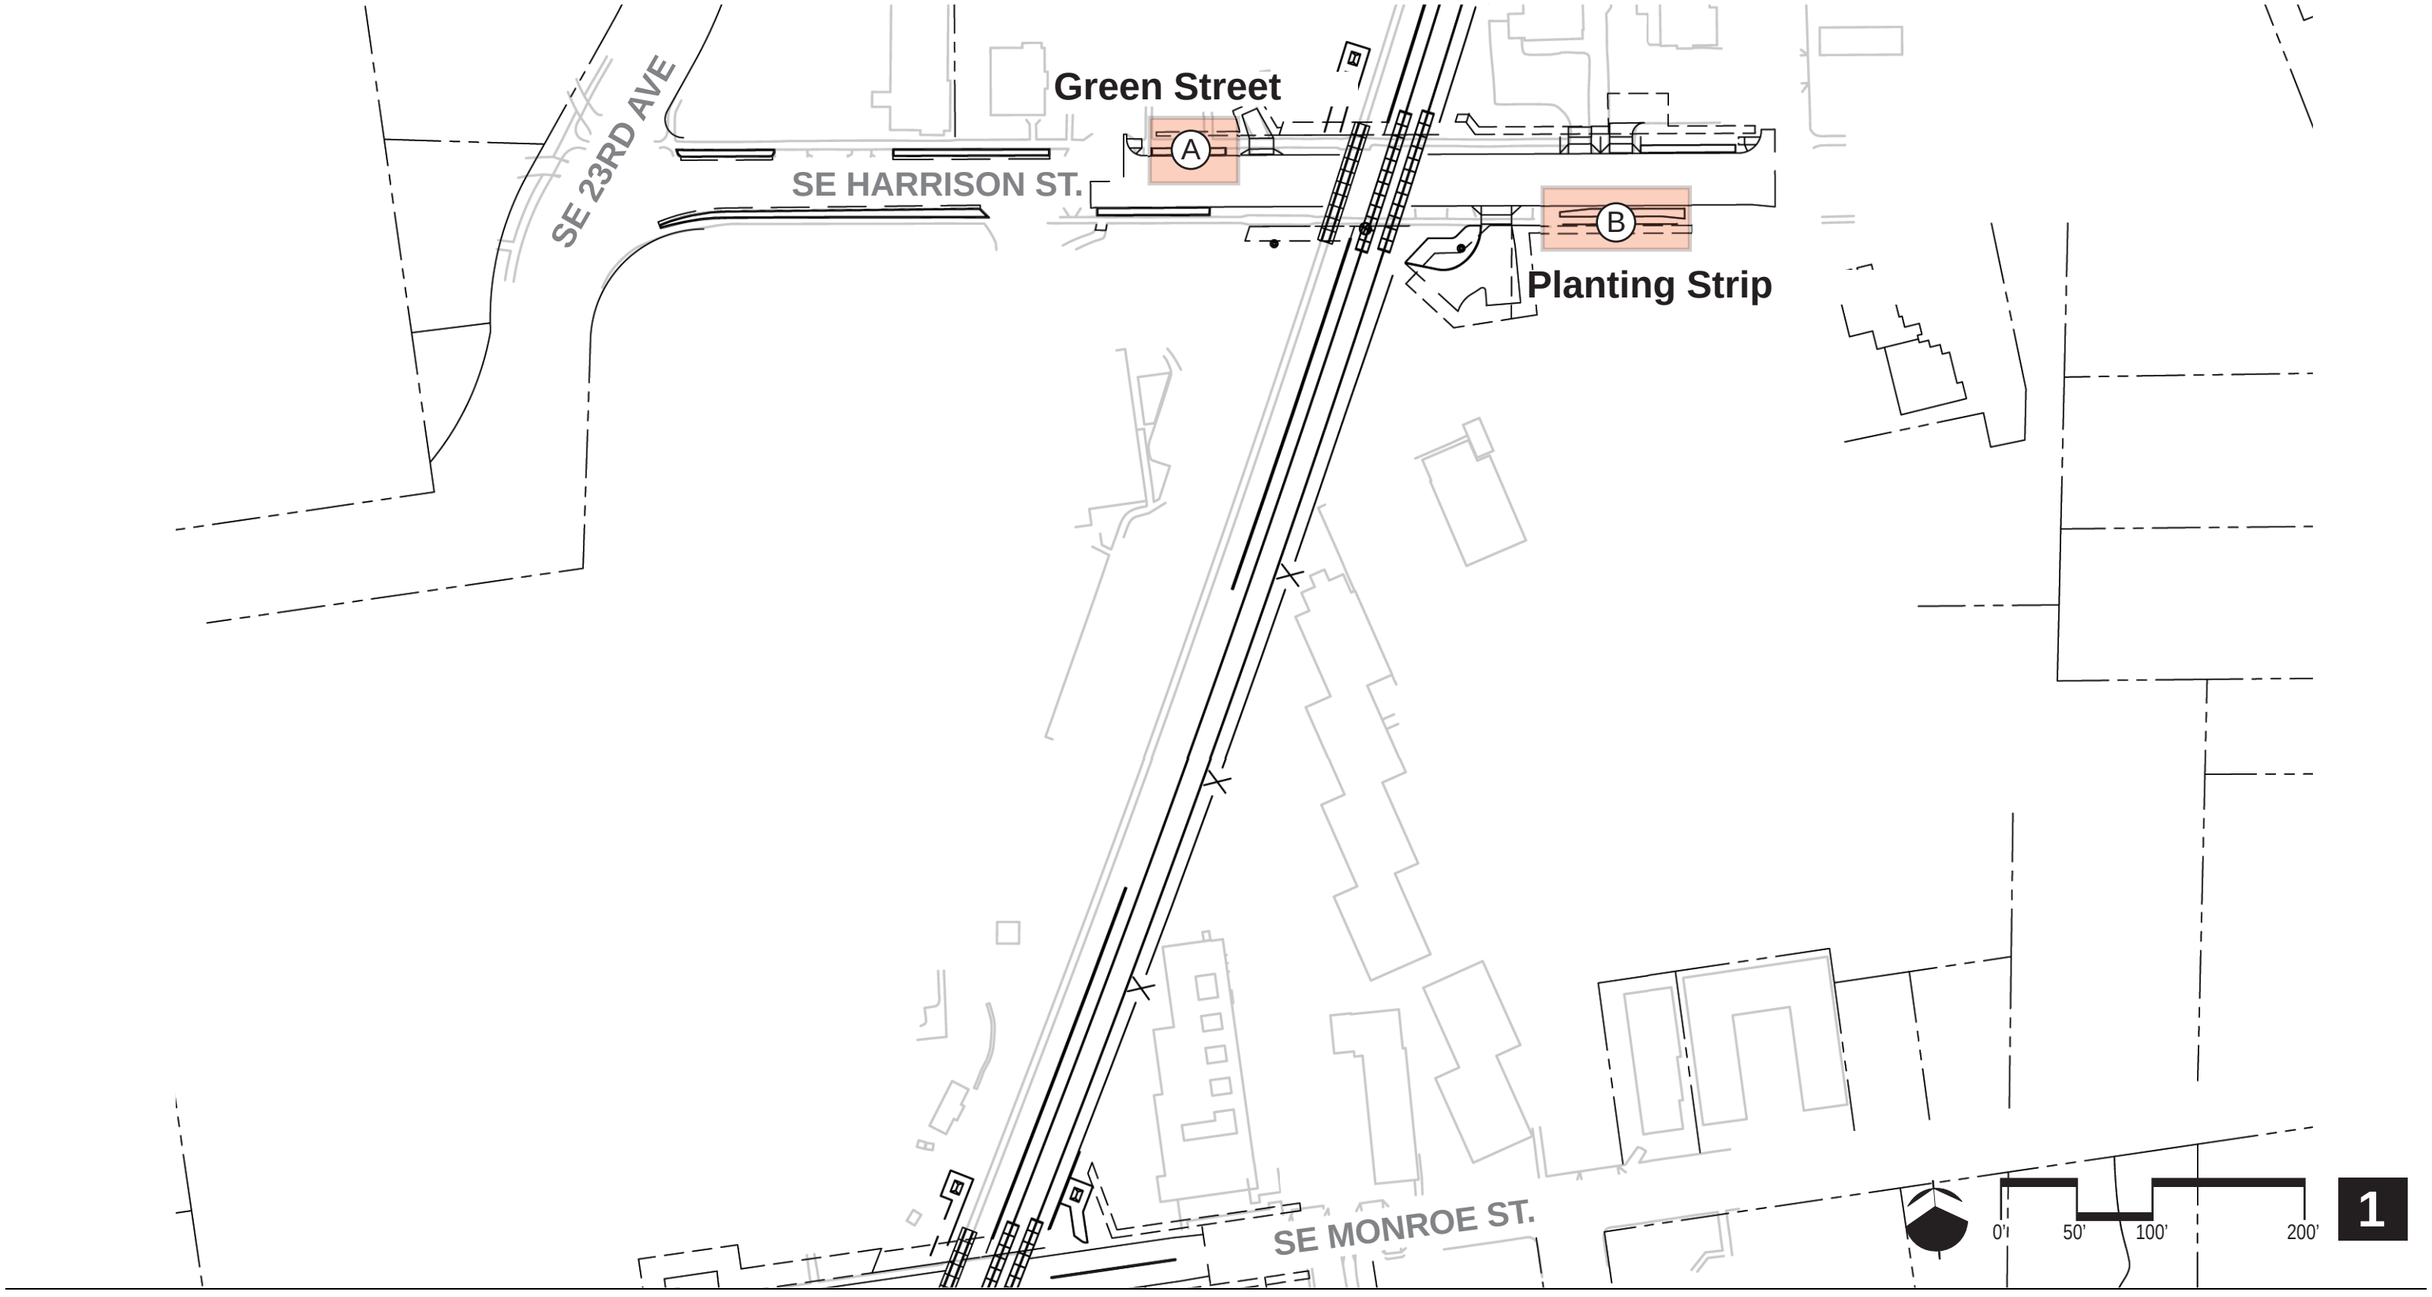

City of Milwaukie Planting Concepts

December 8th, 2011

PORTLAND-MILWAUKIE LIGHT RAIL PROJECT · TRIMET · MILWAUKIE, OREGON FOUNDED 1847 · CLACKAMAS COUNTY · WATERLEAF · DAVID EVANS AND ASSOCIATES INC. · GREENWORKS · Mayer/Reed

A GREEN STREET

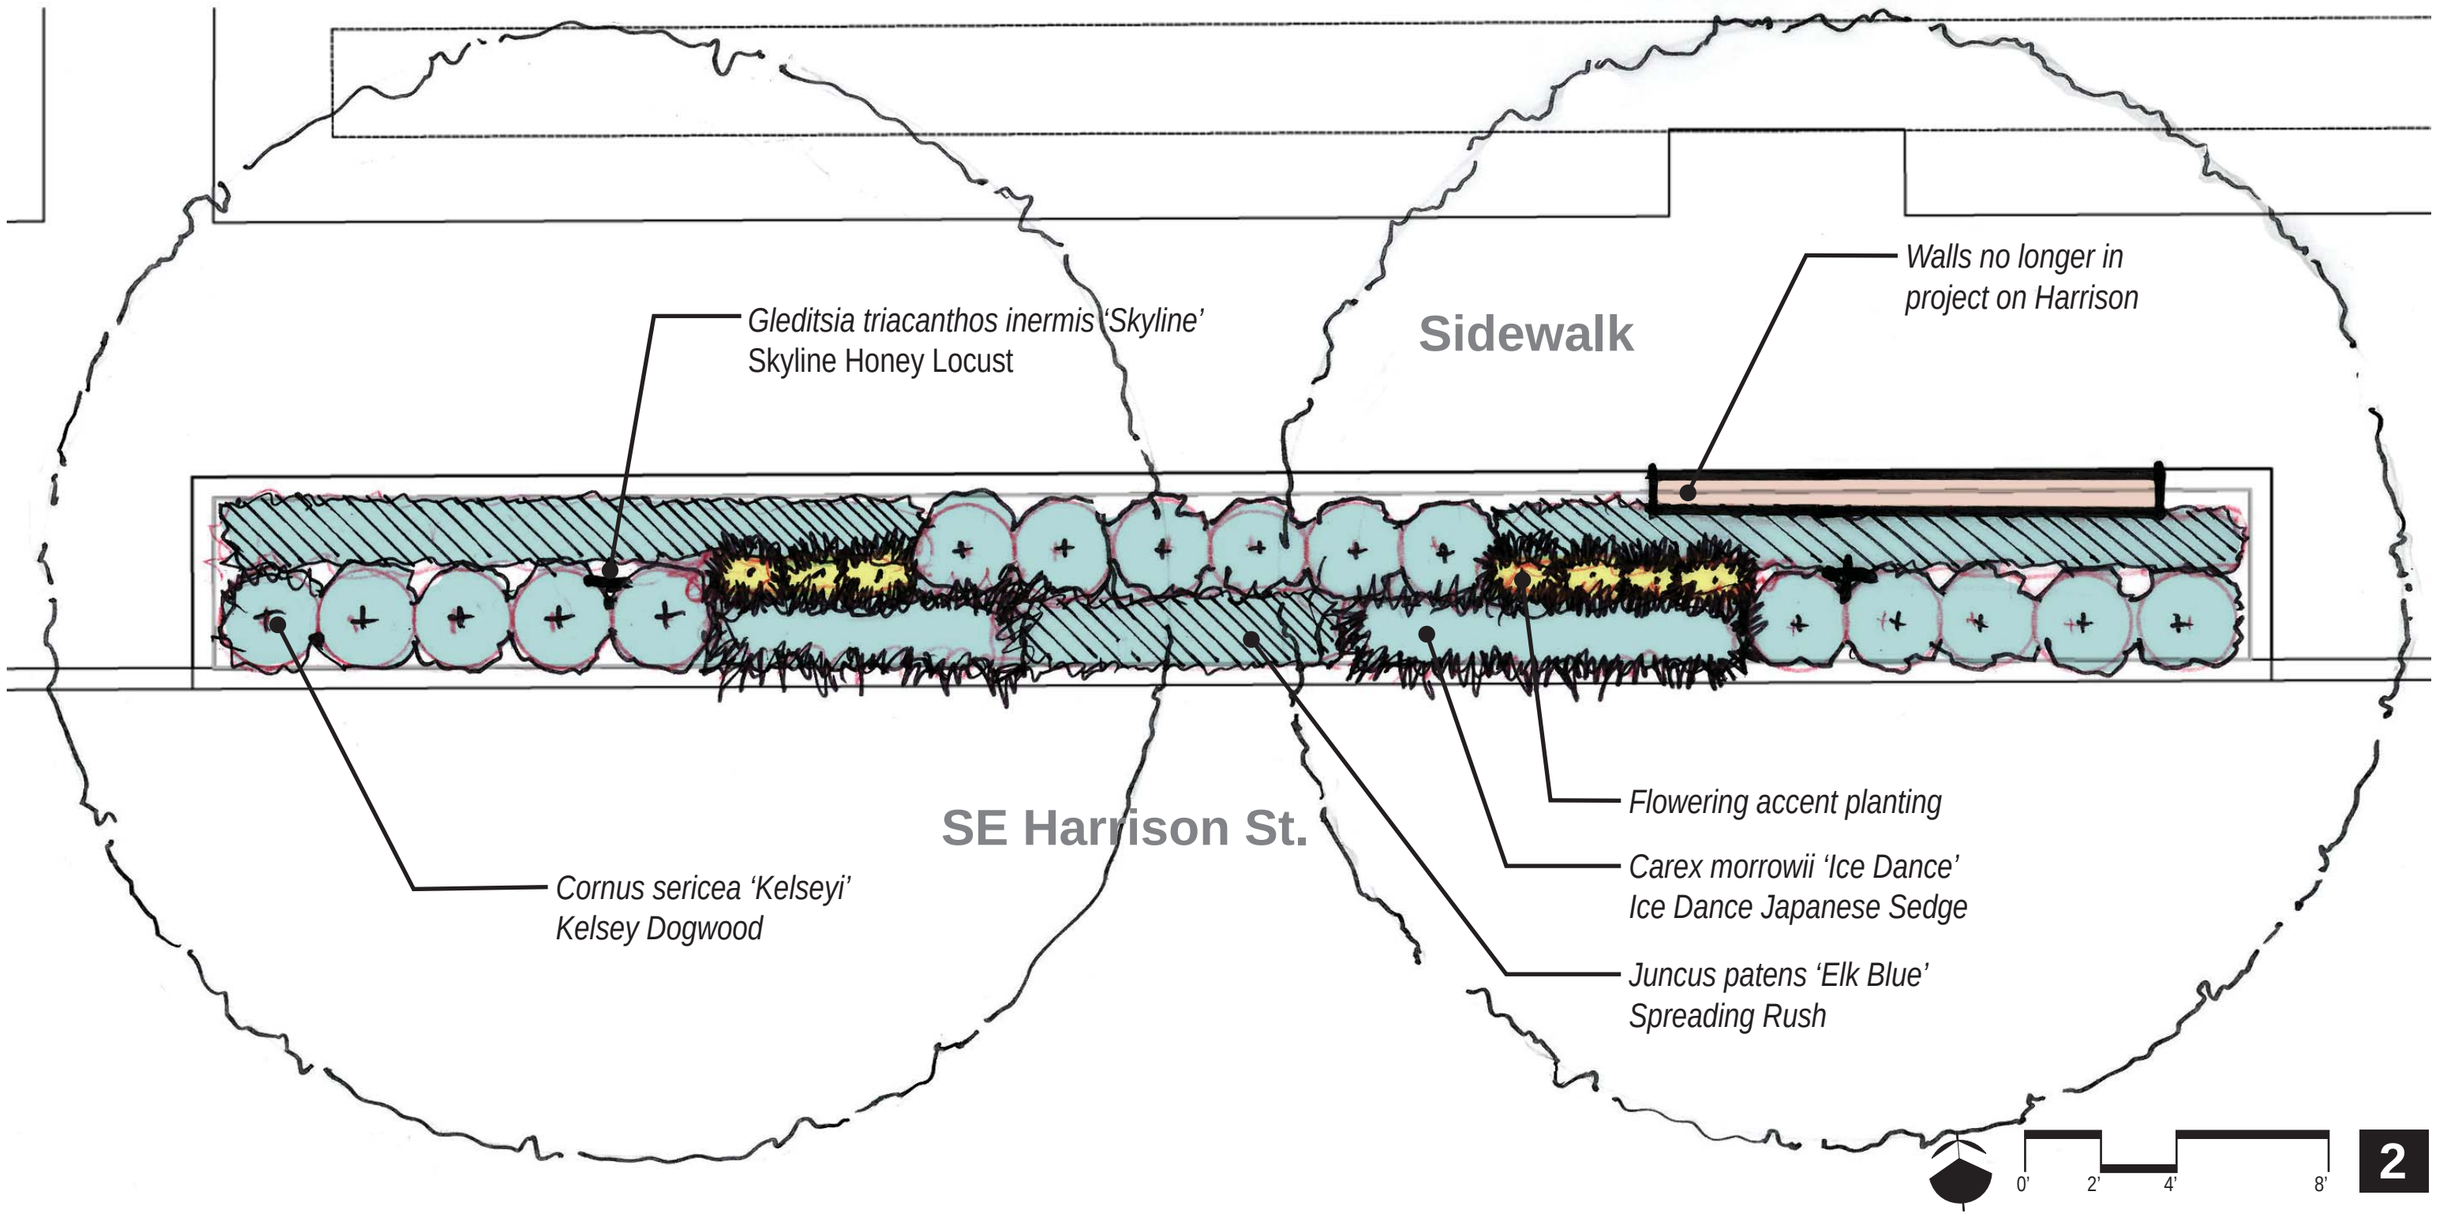

B PLANTING STRIP

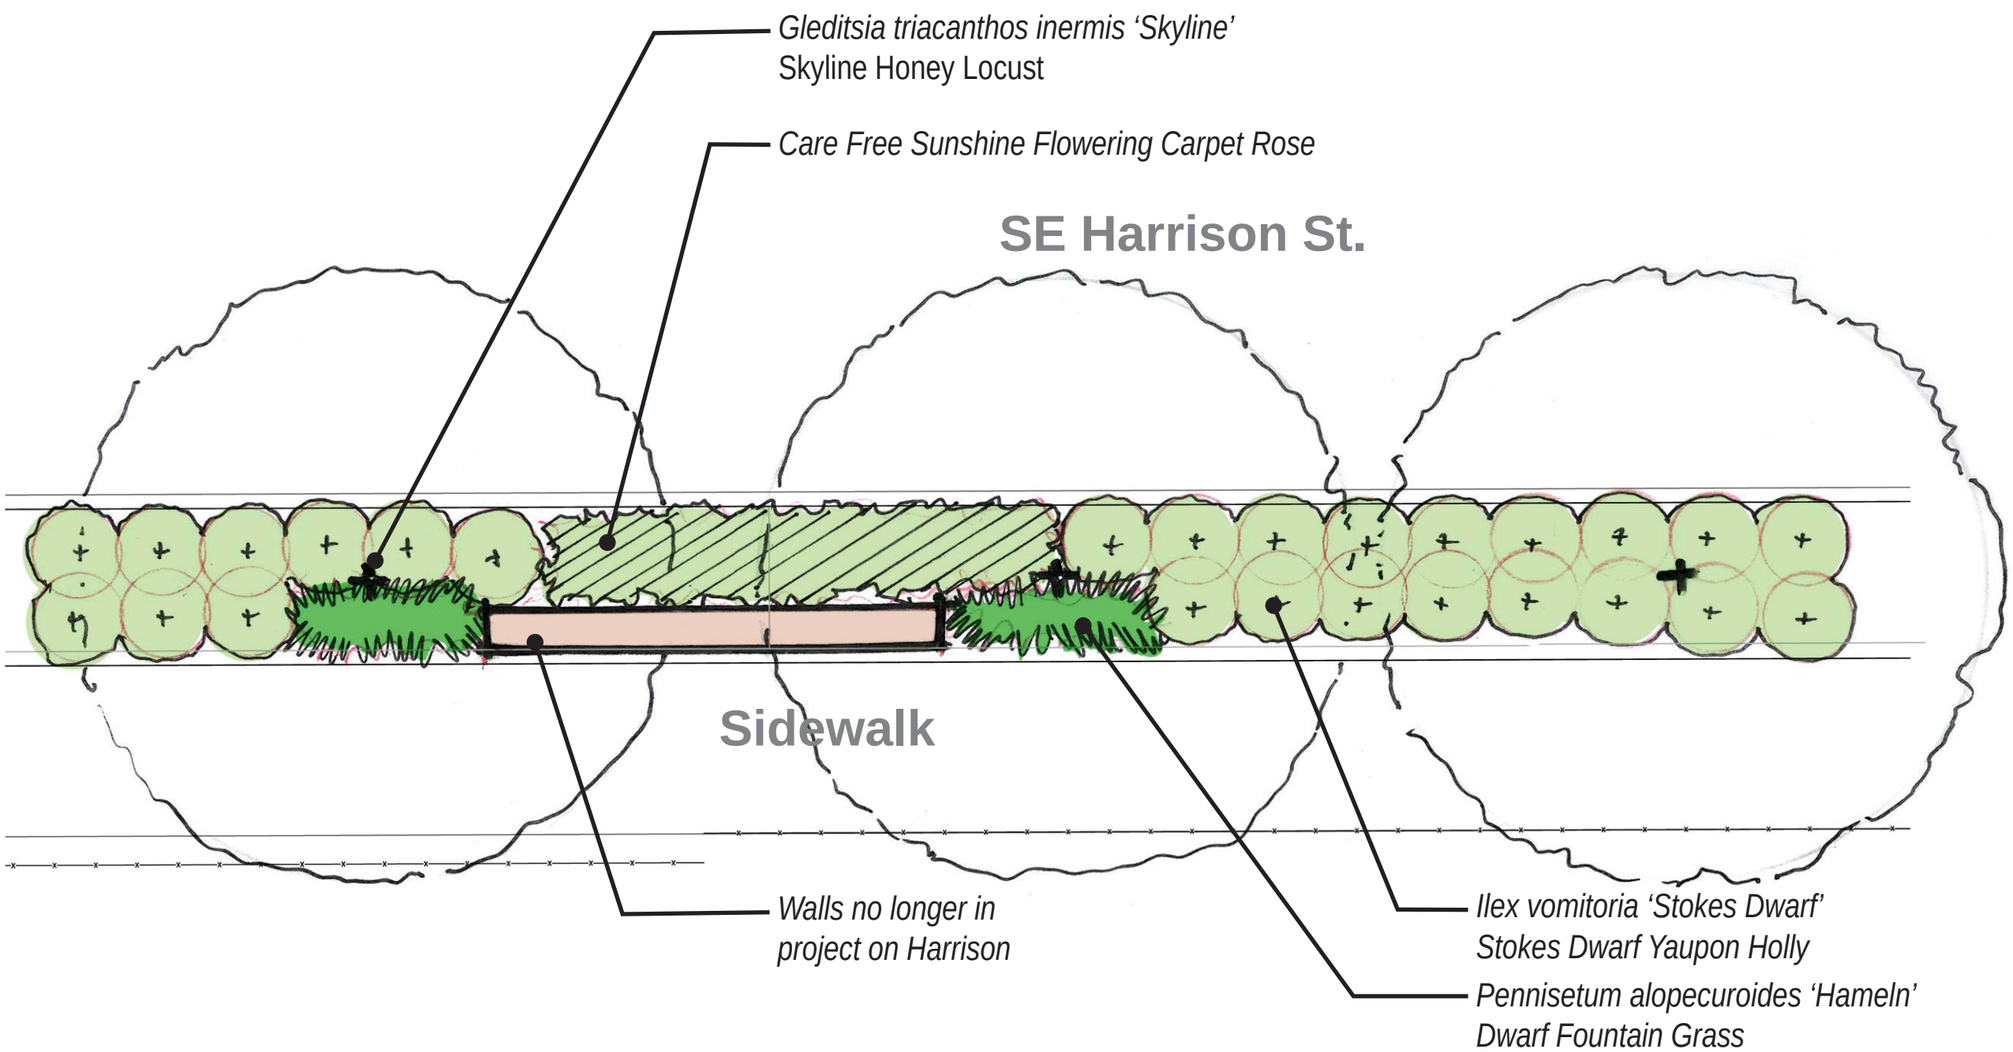

0' 2' 4' 8'

3

LAYOUT KEY MAP

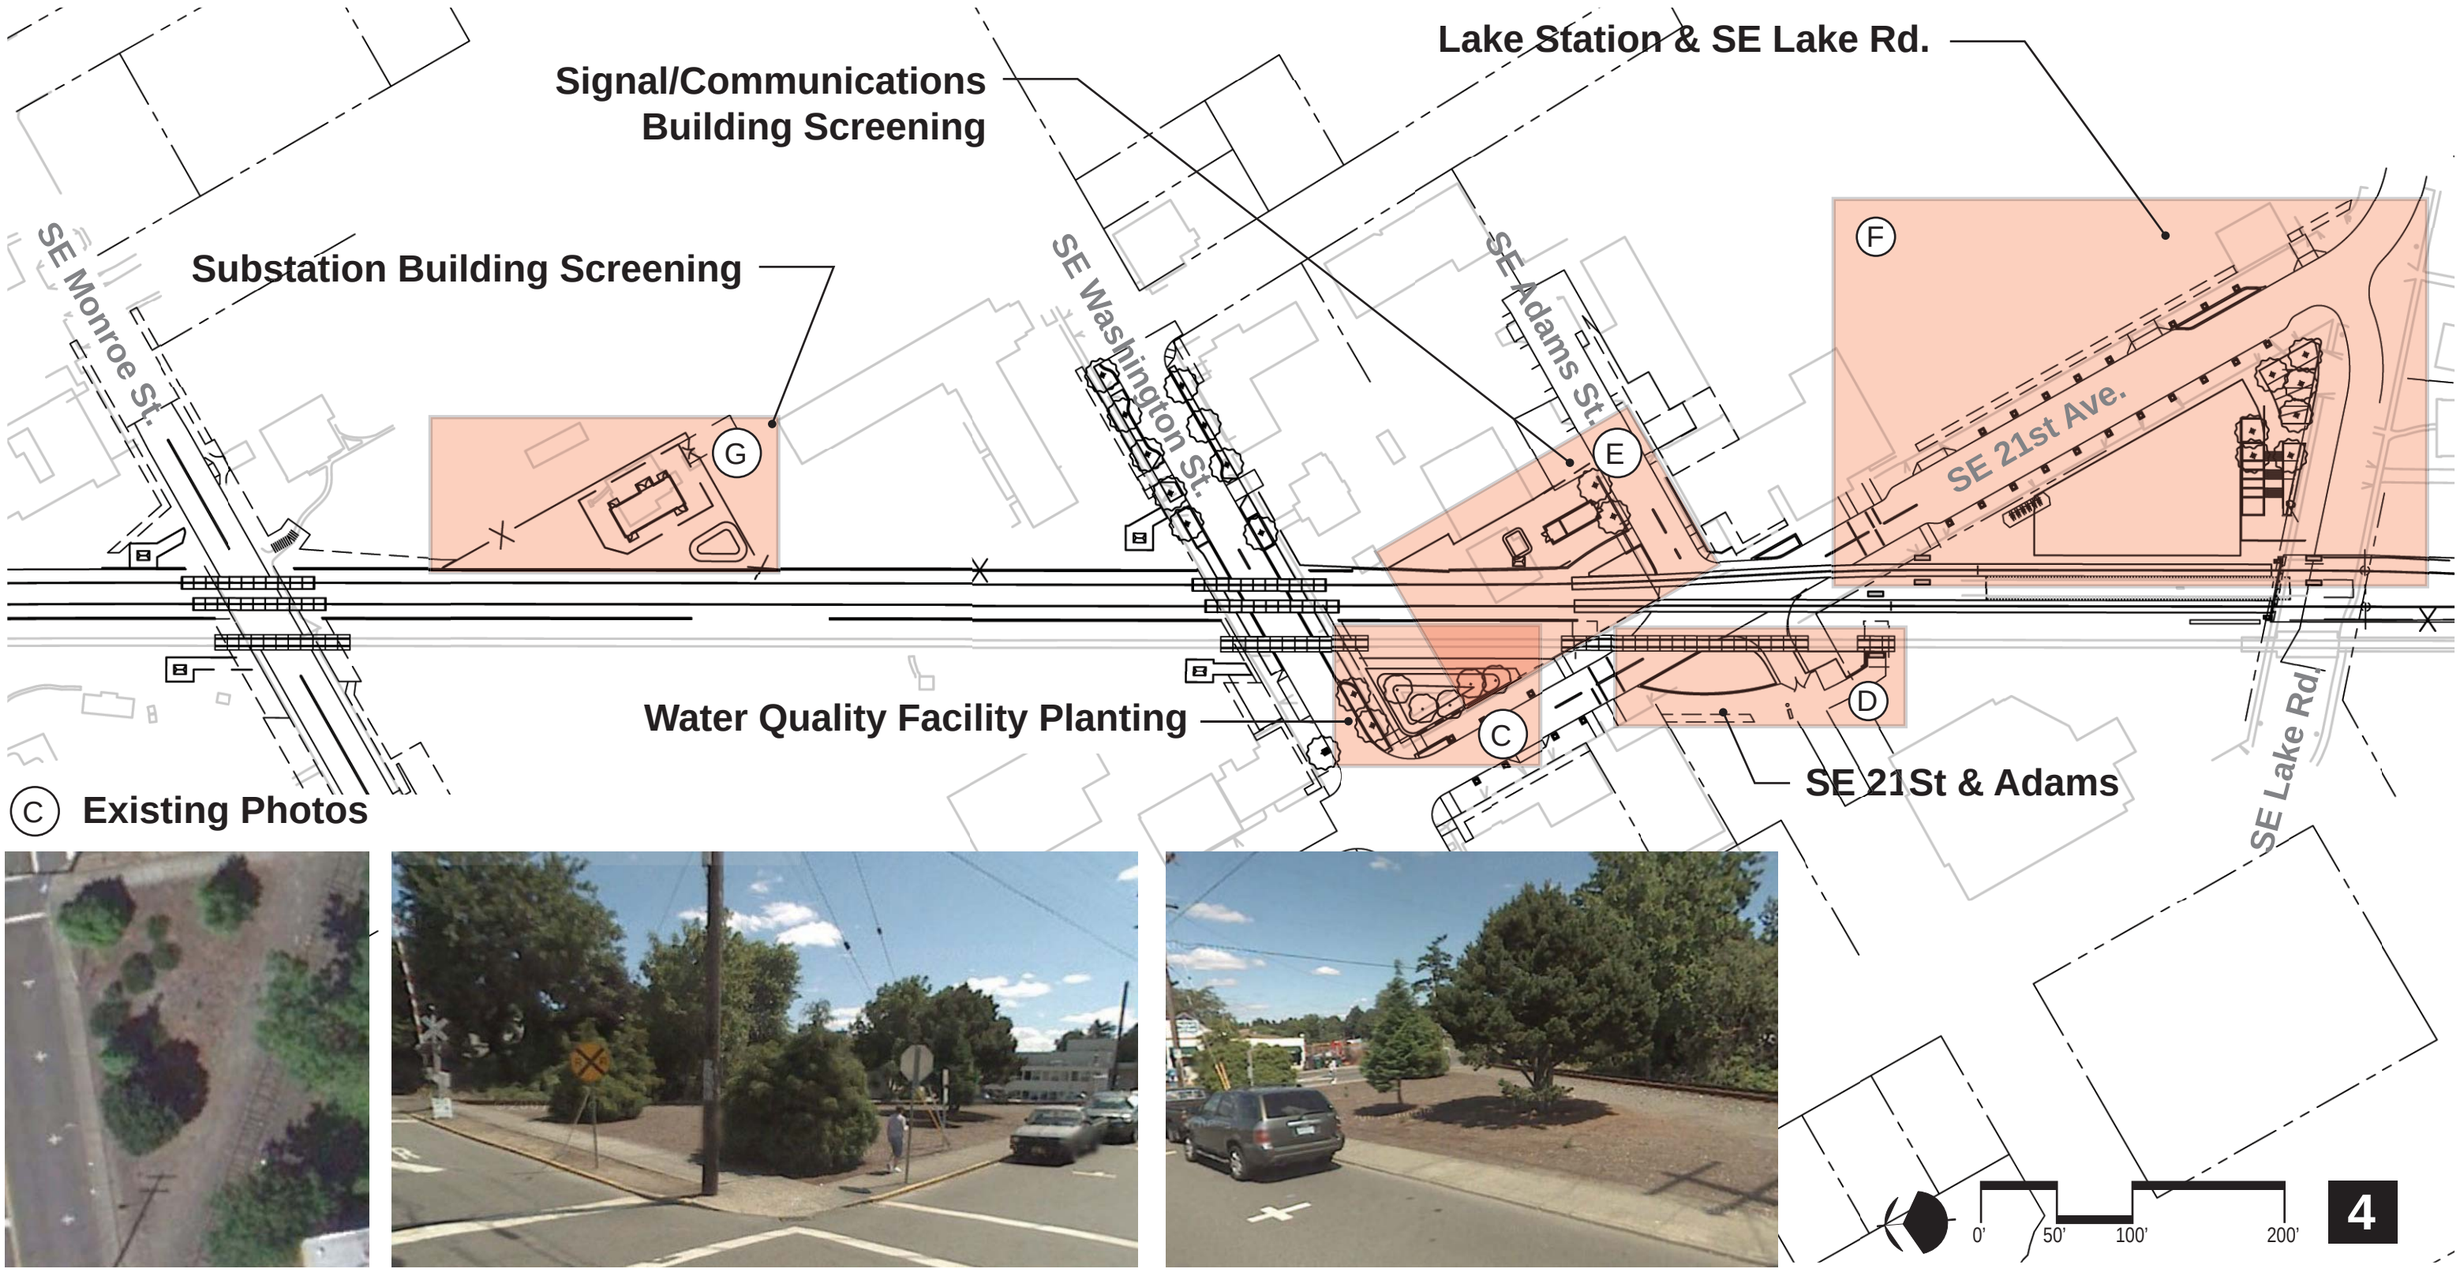

Ⓒ Existing Photos

City of Milwaukie Planting Concepts

December 8th, 2011

PORTLAND-MILWAUKIE LIGHT RAIL PROJECT · TRIMET · MILWAUKIE, OREGON FOUNDED 1847 · CLACKAMAS COUNTY · WATERLEAF · DAVID EVANS AND ASSOCIATES INC. · GREENWORKS · Mayer/Reed

WATER QUALITY FACILITY at SE Wash. and 21st

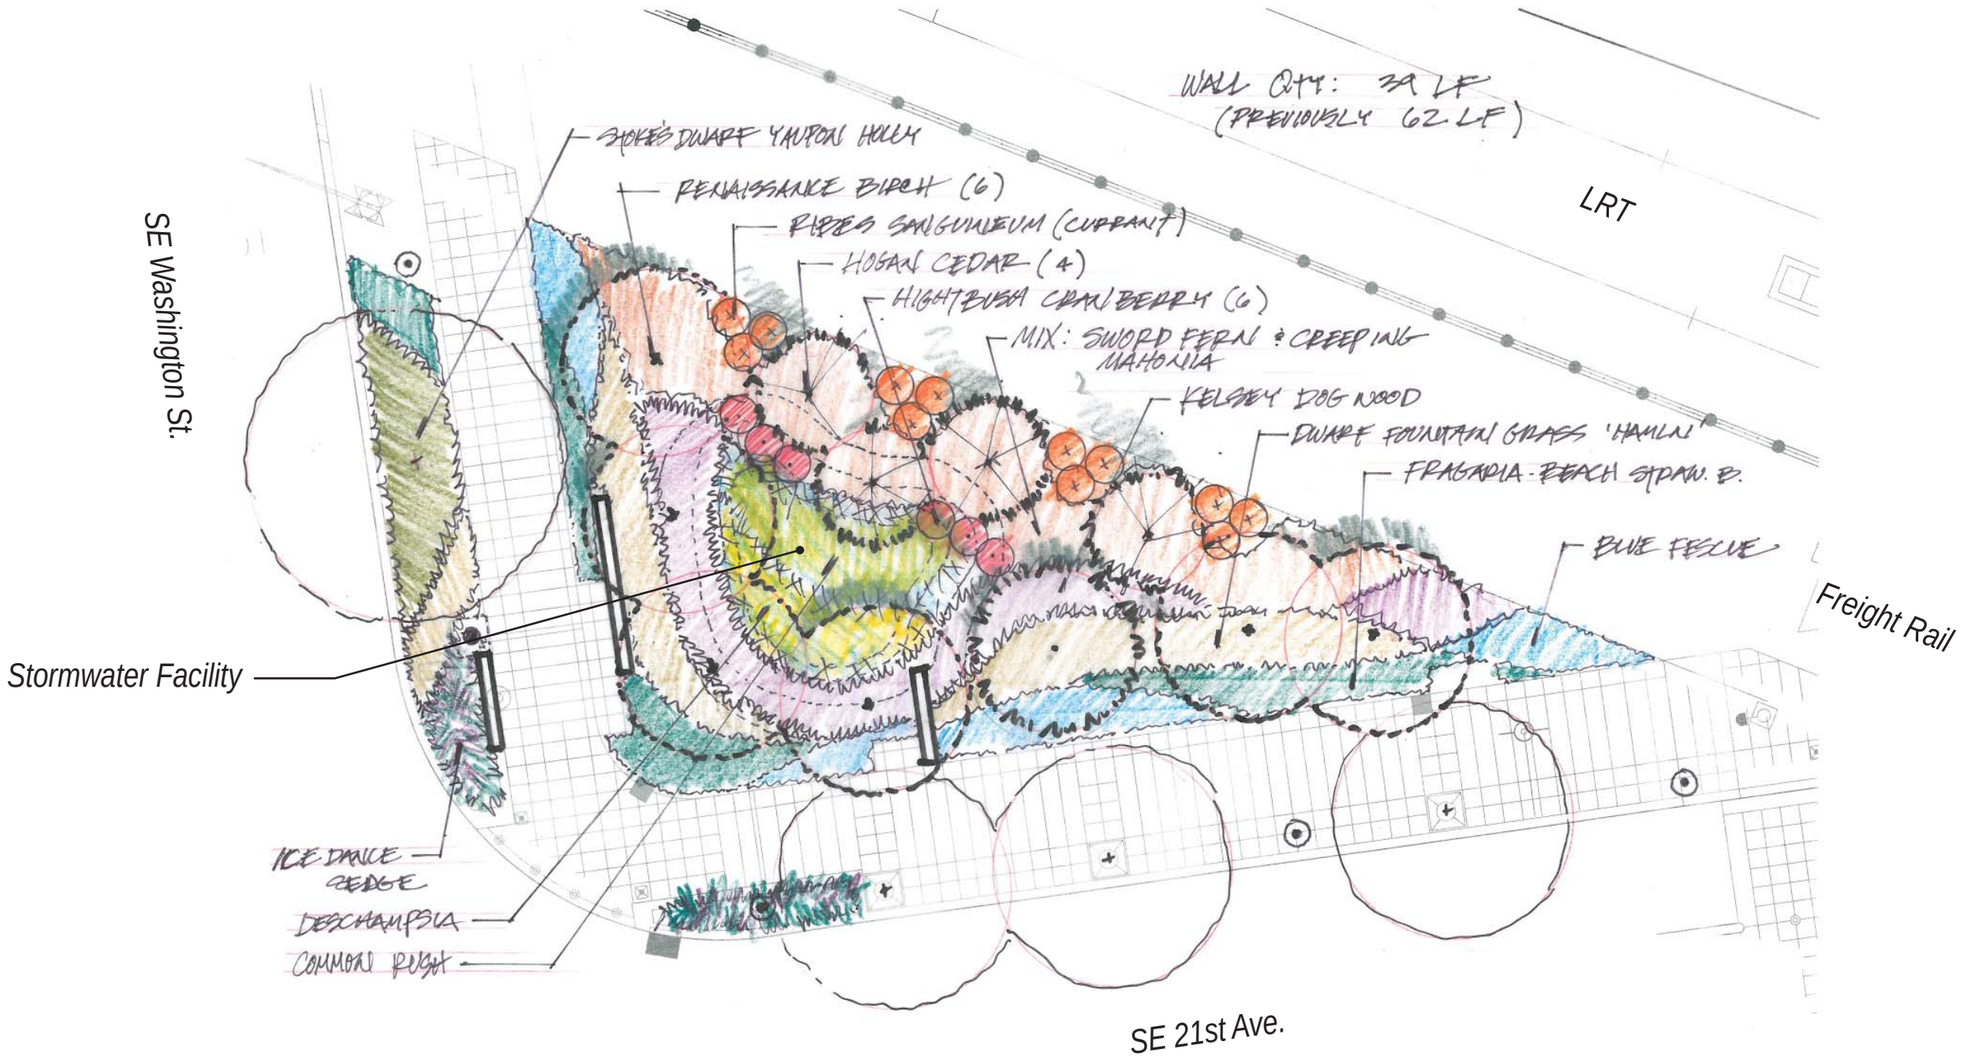

0' 8' 16' 32'

5

City of Milwaukie Planting Concepts

December 8th, 2011

PORTLAND-MILWAUKIE LIGHT RAIL PROJECT · TRIMET · MILWAUKIE, OREGON · FOUNDED 1847 · CLACKAMAS COUNTY · WATERLEAF · DAVID EVANS AND ASSOCIATES INC. · GREENWORKS · Mayer/Reed

D SE 21st & ADAMS ST.

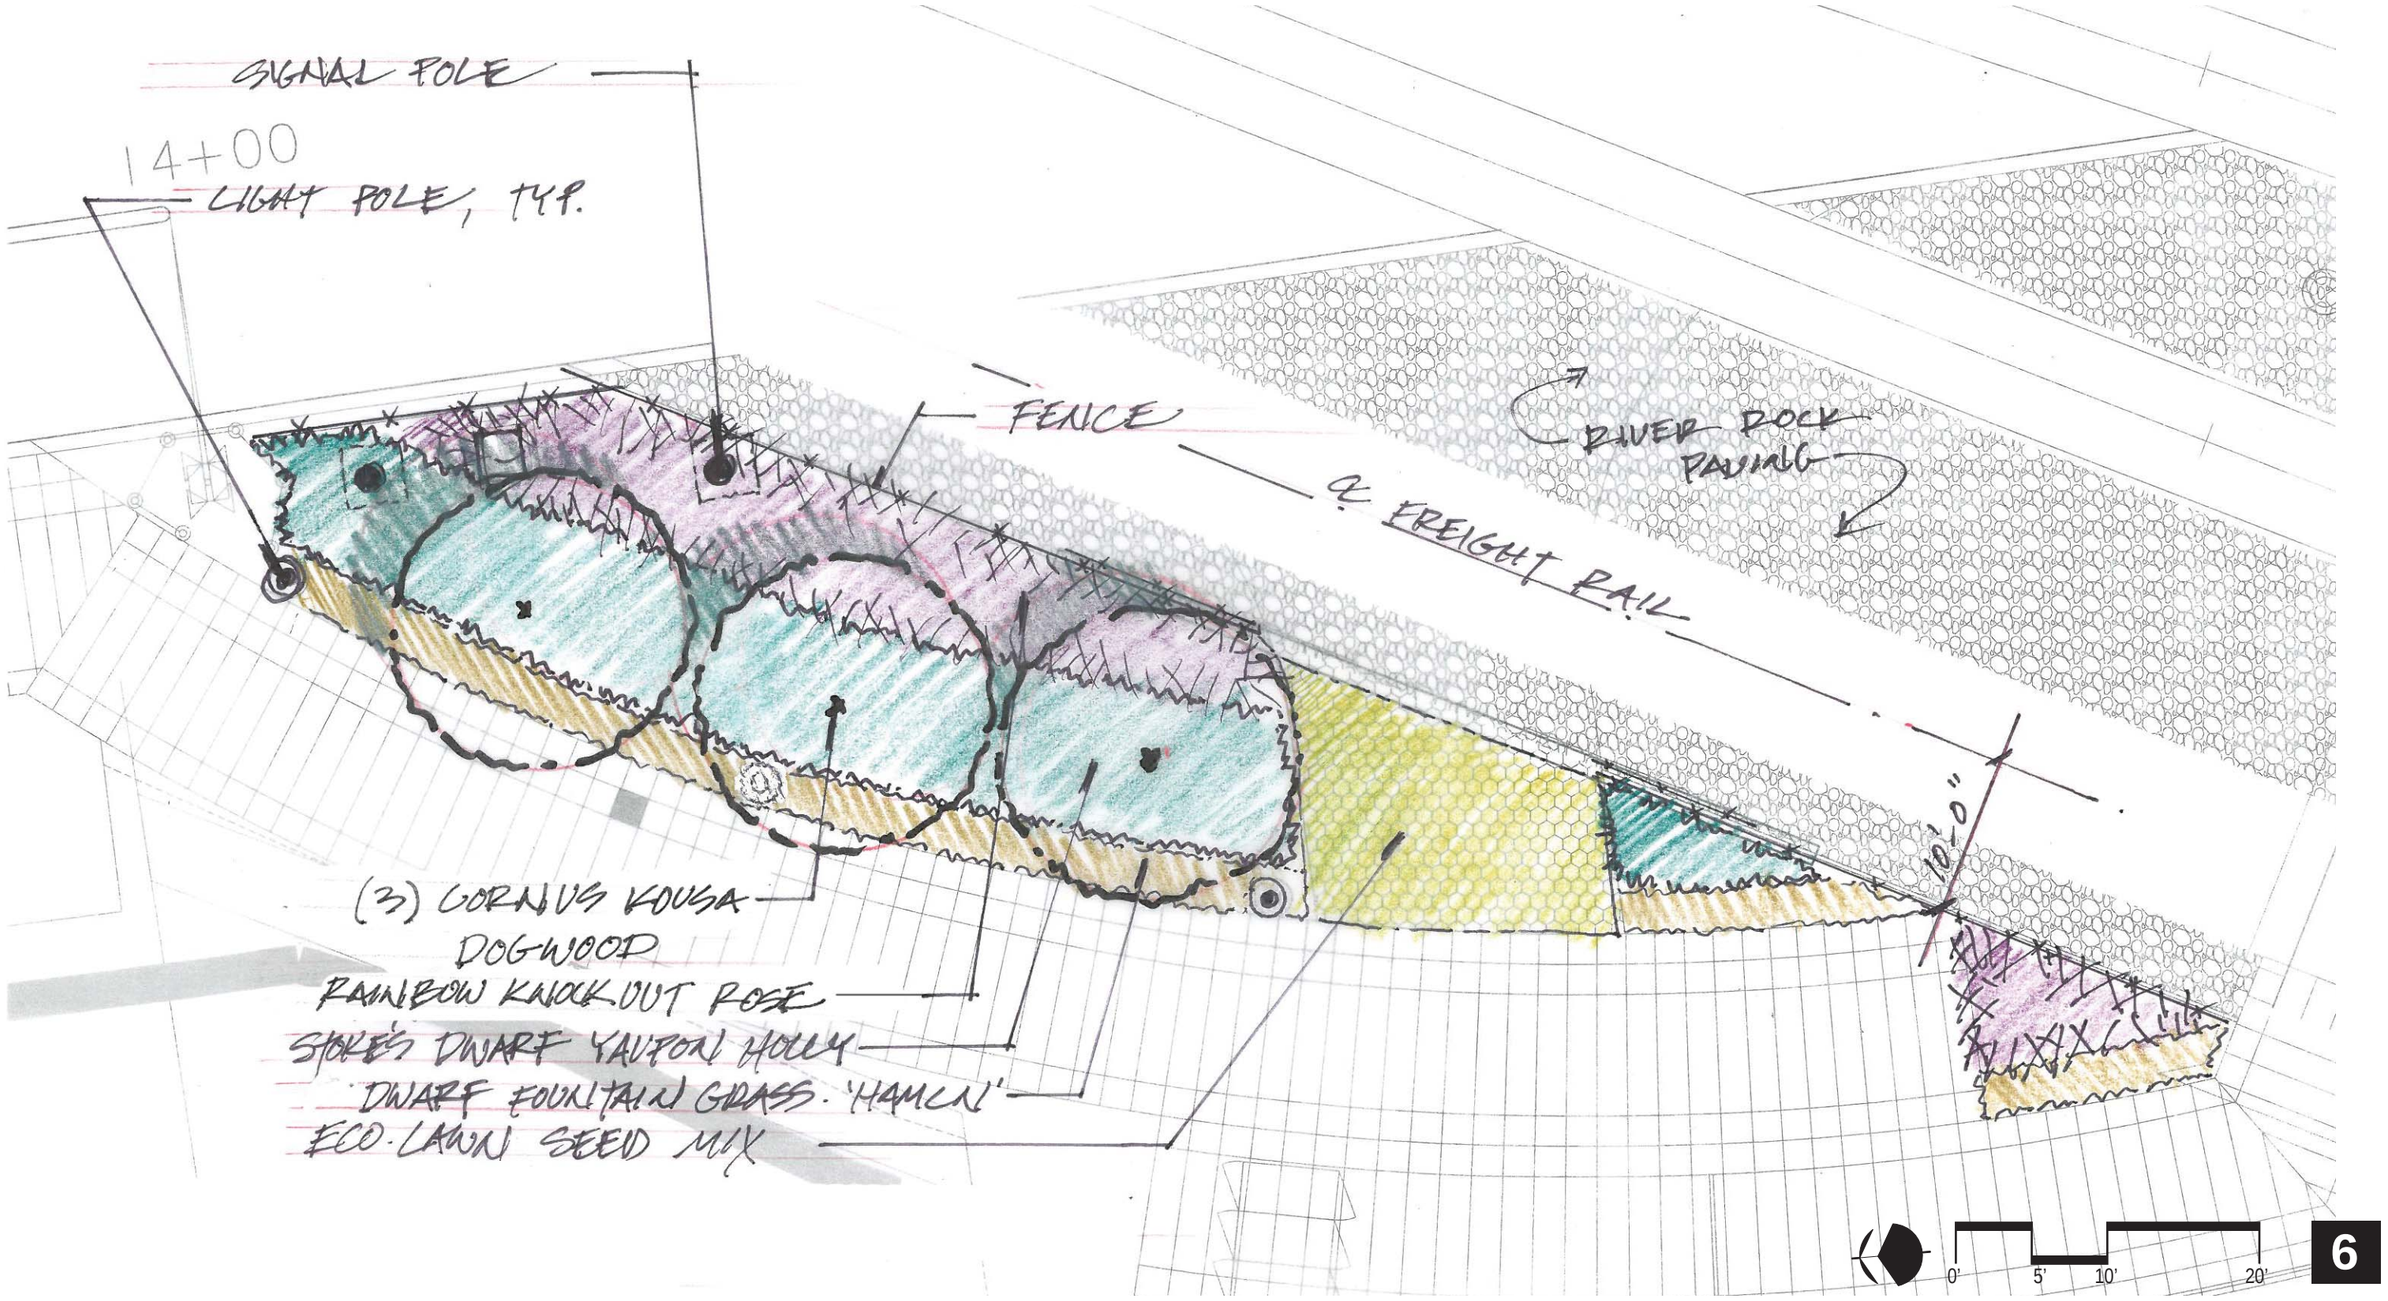

6

City of Milwaukie Planting Concepts

December 8th, 2011

PORTLAND-MILWAUKIE LIGHT RAIL PROJECT · TRIMET · MILWAUKIE, OREGON · FOUNDED 1847 · CLACKAMAS COUNTY · WATERLEAF · DAVID EVANS AND ASSOCIATES INC. · GREENWORKS · Mayer Reed

E SIGNAL/COMMUNICATIONS BLDG. SCREENING

City of Milwaukie Planting Concepts

December 8th, 2011

PORTLAND-MILWAUKIE LIGHT RAIL PROJECT · TRIMET · MILWAUKIE, OREGON FOUNDED 1847 · CLACKAMAS COUNTY · WATERLEAF · DAVID EVANS AND ASSOCIATES INC. · GREENWORKS · Mayer/Reed

F LAKE STATION & SE LAKE RD.

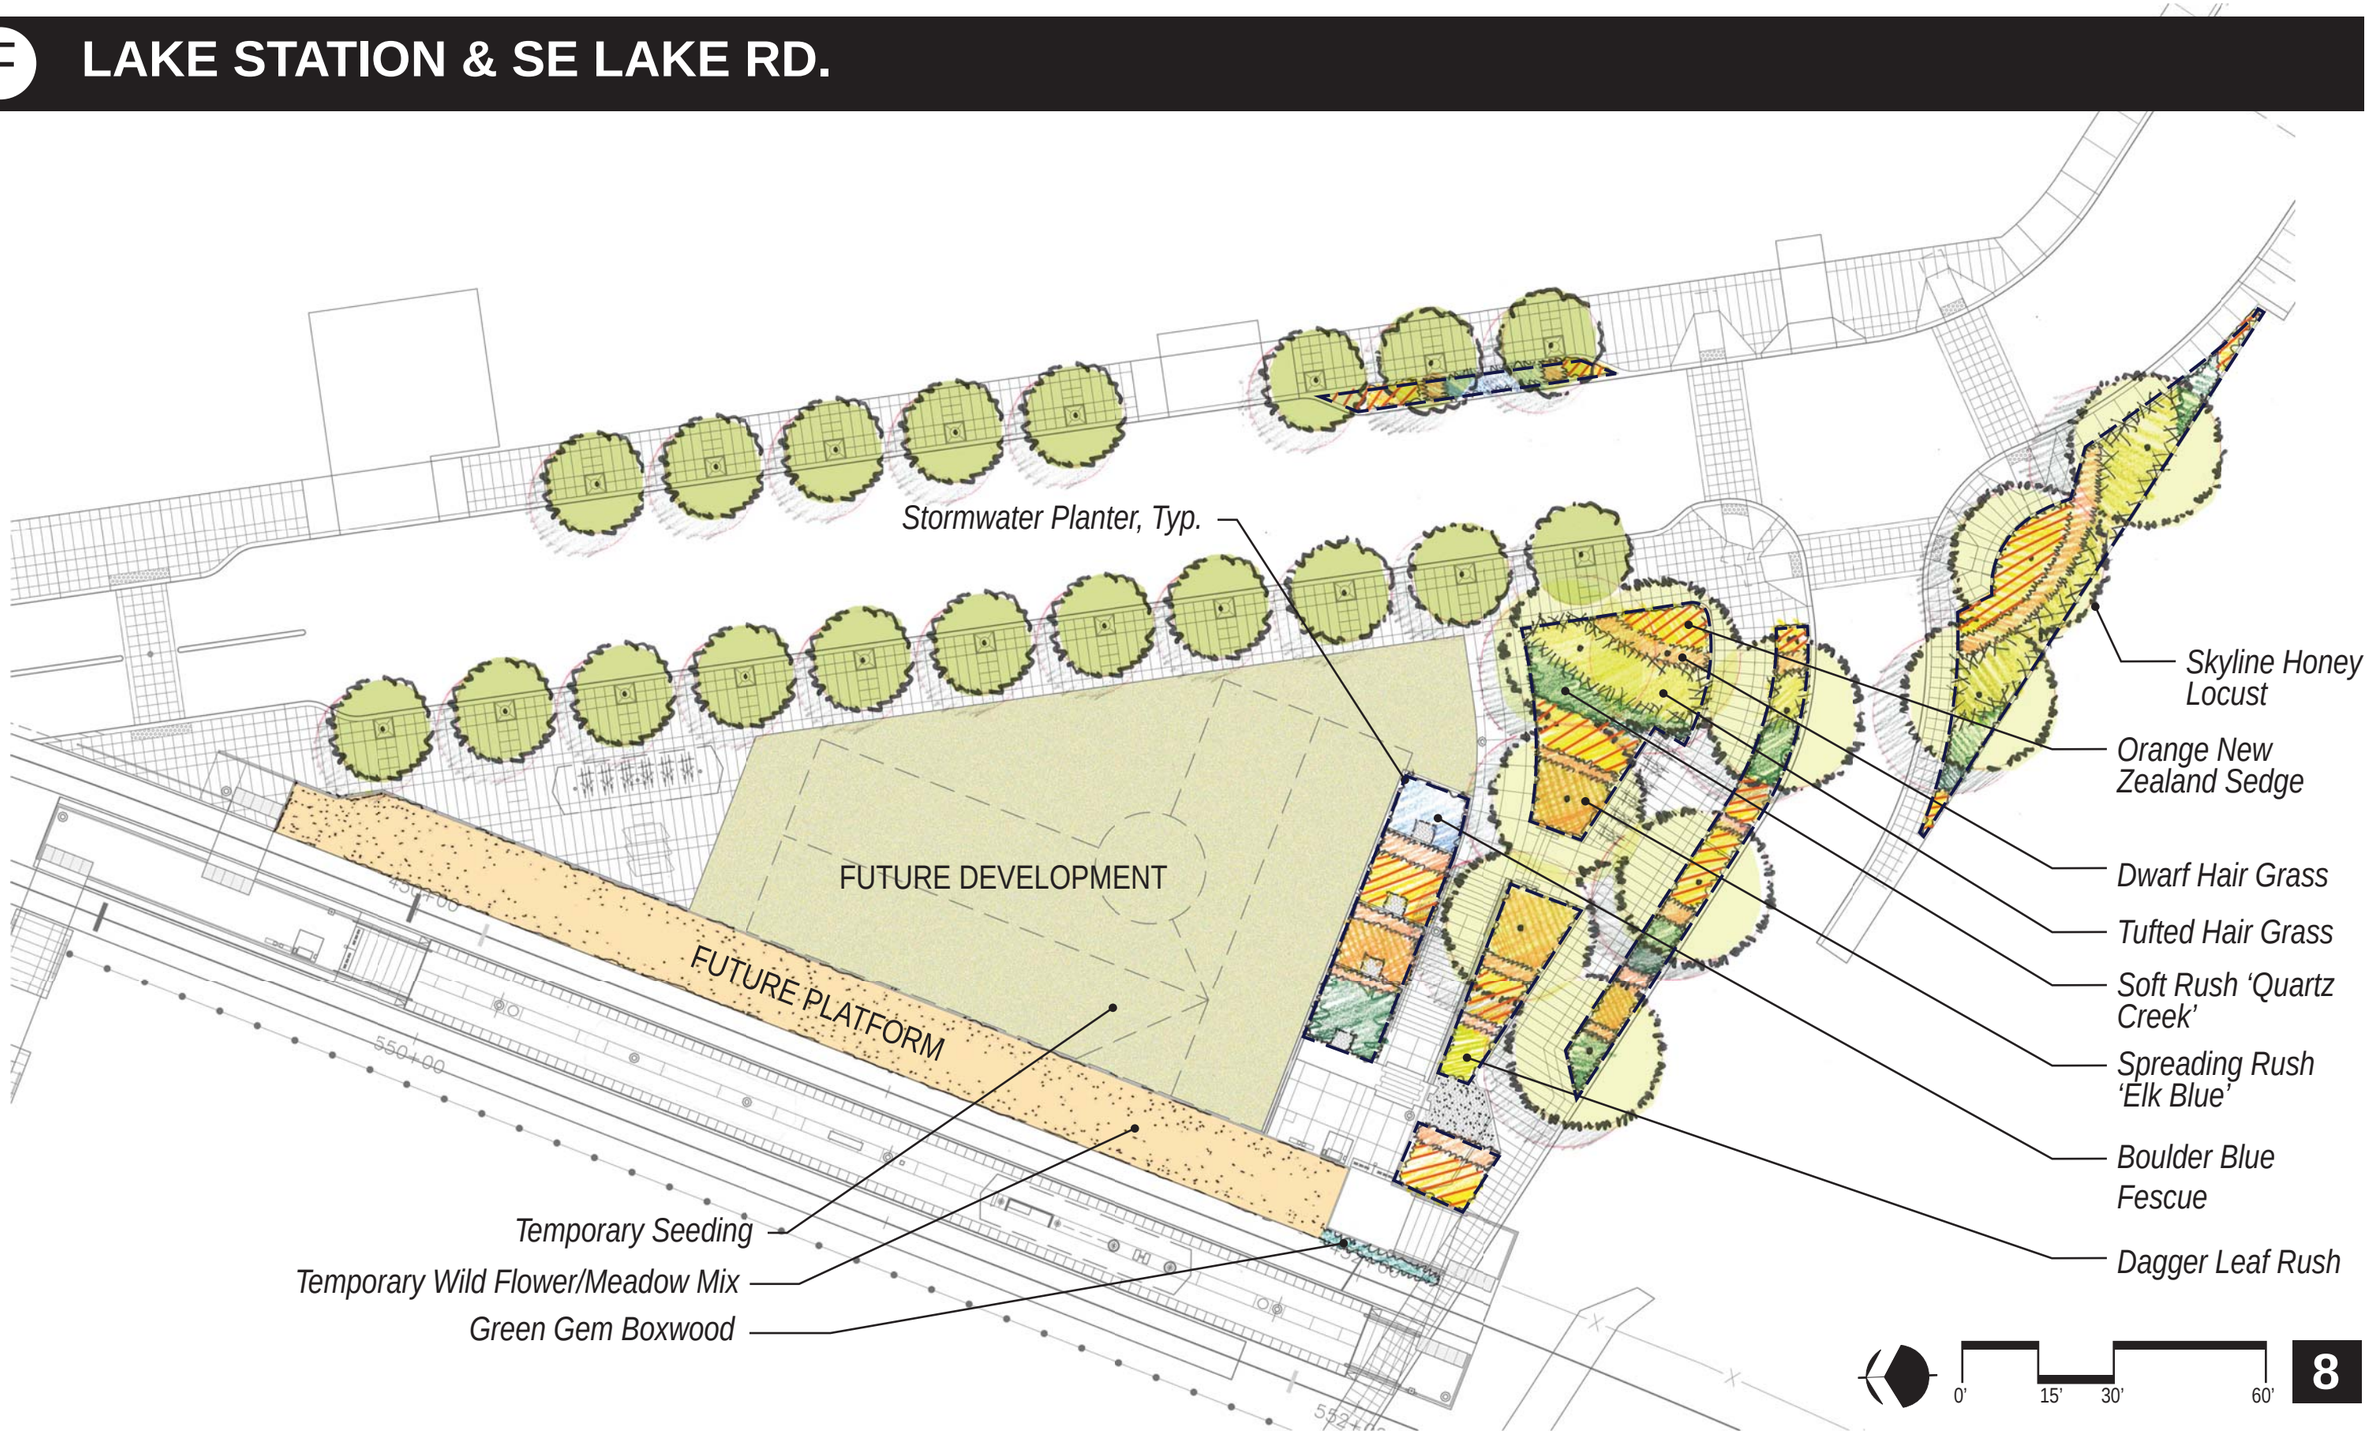

City of Milwaukie Planting Concepts

December 8th, 2011

PORTLAND-MILWAUKIE LIGHT RAIL PROJECT · TRIMET · MILWAUKIE, OREGON FOUNDED 1847 · CLACKAMAS COUNTY · WATERLEAF · DAVID EVANS AND ASSOCIATES INC. · GREENWORKS · Mayer/Reed

G SUBSTATION SCREENING

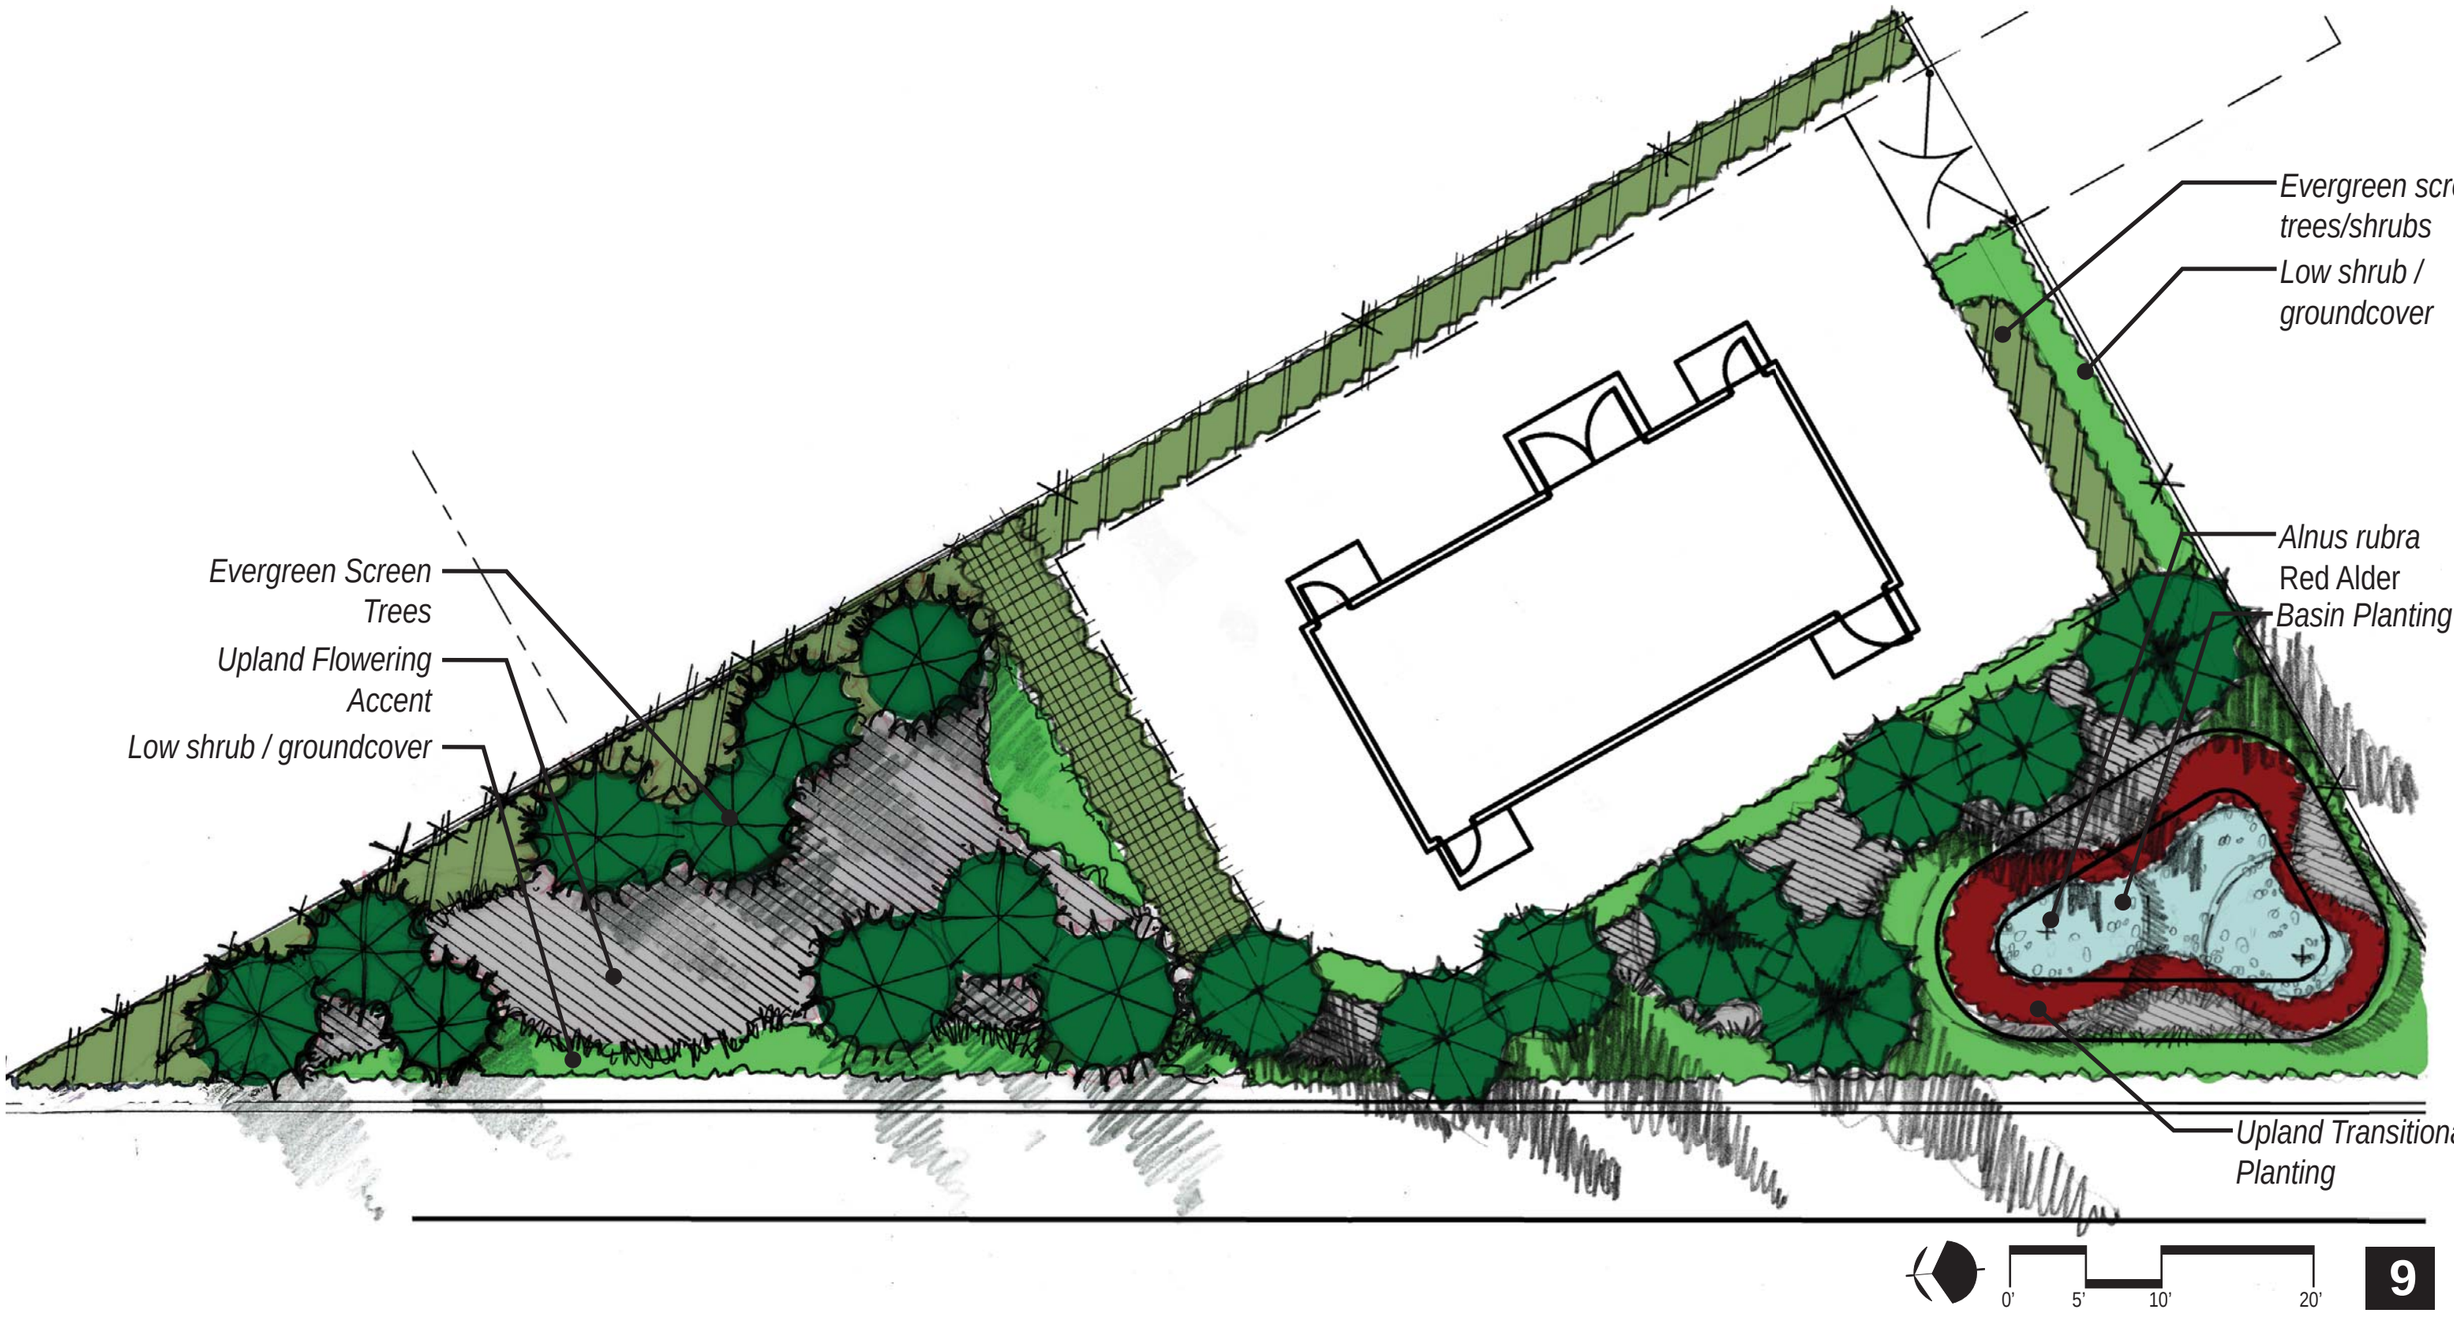

City of Milwaukie Planting Concepts

December 8th, 2011

PORTLAND-MILWAUKIE LIGHT RAIL PROJECT · TRIMET · MILWAUKIE, OREGON · FOUNDED 1847 · CLACKAMAS COUNTY · WATERLEAF · DAVID EVANS AND ASSOCIATES INC. · GREENWORKS · Mayer/Reed

PLANT CHARACTERISTICS

CITY OF MILWAUKIE PLANT LEGEND

Evergreen Screen Trees

Pseudotsuga menziesii
Douglas Fir

Thuja plicata ‘Fastigiata’
Hogan Cedar

Tsuga heterophylla
Western Hemlock

Street Trees

Acer rubrum ‘Red Sunset’
Red Sunset Maple

Gleditsia triacanthos ‘Skyline’
Skyline Honeylocust

Cornus kousa chinensis
Kousa Dogwood

Stormwater Facility Planting

Alnus rubra
Red Alder

Betula papyrifera ‘Renci’
Renaissance Reflection Birch

Iris tenax
Oregon Iris

Juncus patens ‘Elks Blue’
Spreading Rush

Deschampsia caespitosa
Tufted Hairgrass

Juncus effusus
Common Soft Rush

Cornus sericea ‘kelseyii’
Kelsey Dogwood

Cornus sericea ‘kelseyii’
Kelsey Dogwood

Juncus ensifolius
Dagger Leaf Rush

Carex testacea
New Zealand Sedge

Eleocharis acicularis
Dwarf Hairgrass

Juncus effusus ‘Quartz Creek’
Soft Rush

City of Milwaukie Planting Concepts

December 8th, 2011

Mayer/Reed

PLANT CHARACTERISTICS CITY OF MILWAUKIE PLANTING LEGEND

Low Grasses/Shrubs/ Groundcovers

Festuca glauca ‘Boulder Blue’
Boulder Blue Fescue

Carex morrowii ‘Ice Dance’
Ice Dance Japanese Sedge

Pennisetum alopecuroides ‘Hamln’
Dwarf Fountain Grass

Fragaria chiloensis
Beach Strawberry

Helictotrichon sepervirens
Blue Oat Grass

Carex morrowii ‘Ice Dance’
Ice Dance Japanese Sedge

Flowering Accent Planting

Echinacea purpurea ‘Magnus’
Purple Cone Flower

Erica x darleyensis ‘Kramer’s Rote’
Kramer’s Rote Winter Heath

Iris tenax
Oregon Iris

Rosa ‘Radcor’
Rainbow Knockout Rose

Background Accent Planting

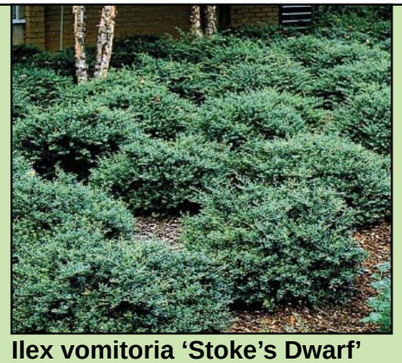

Ilex vomitoria ‘Stoke’s Dwarf’
Stoke’s Dwarf Yaupon Holly

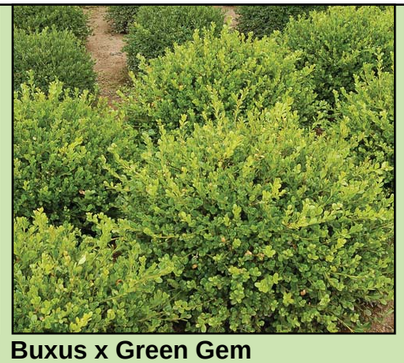

Buxus x Green Gem
Green Gem Boxwood

Polystichum munitum
Western Swordfern

Mahonia repens
Creeping Mahonia

PORTLAND-MILWAUKIE LIGHT RAIL PROJECT · TRIMET · MILWAUKIE, OREGON FOUNDED 1847 · CLACKAMAS COUNTY · WATERLEAF · DAVID EVANS AND ASSOCIATES INC. · GREENWORKS · Mayer/Reed

PLANT CHARACTERISTICS CITY OF MILWAUKIE PLANT LEGEND

Screen Planting

Vaccinium ovatum
Evergreen Huckleberry

Myrica californica
Pacific Wax Myrtle

Mahonia aquifolium
Oregon Grape

Compact Strawberry Tree
Arbutus unedo 'compacta'

Parthenocissus tricuspidata
Boston Ivy

Upland Flowering Accent Planting

Spiraea betufolia 'Tor'
Shiny Leaf Spiraea

Ribes sanguineum
Red Flowering Currant

Viburnum edule
Hightbush Cranberry

Upland Transition Planting

Cornus sericea
Red Twig Dogwood

Spirea Douglasii
Douglas Spirea