GENERAL NOTES

THIS IS NOT A SITE SURVEY:
ALL PROPERTY BOUNDARIES, ORIENTATION OF TRUE NORTH AND STREET HALF-WIDTHS HAVE BEEN OBTAINED FROM A TAX PARCEL MAP AND ARE APPROXIMATE.

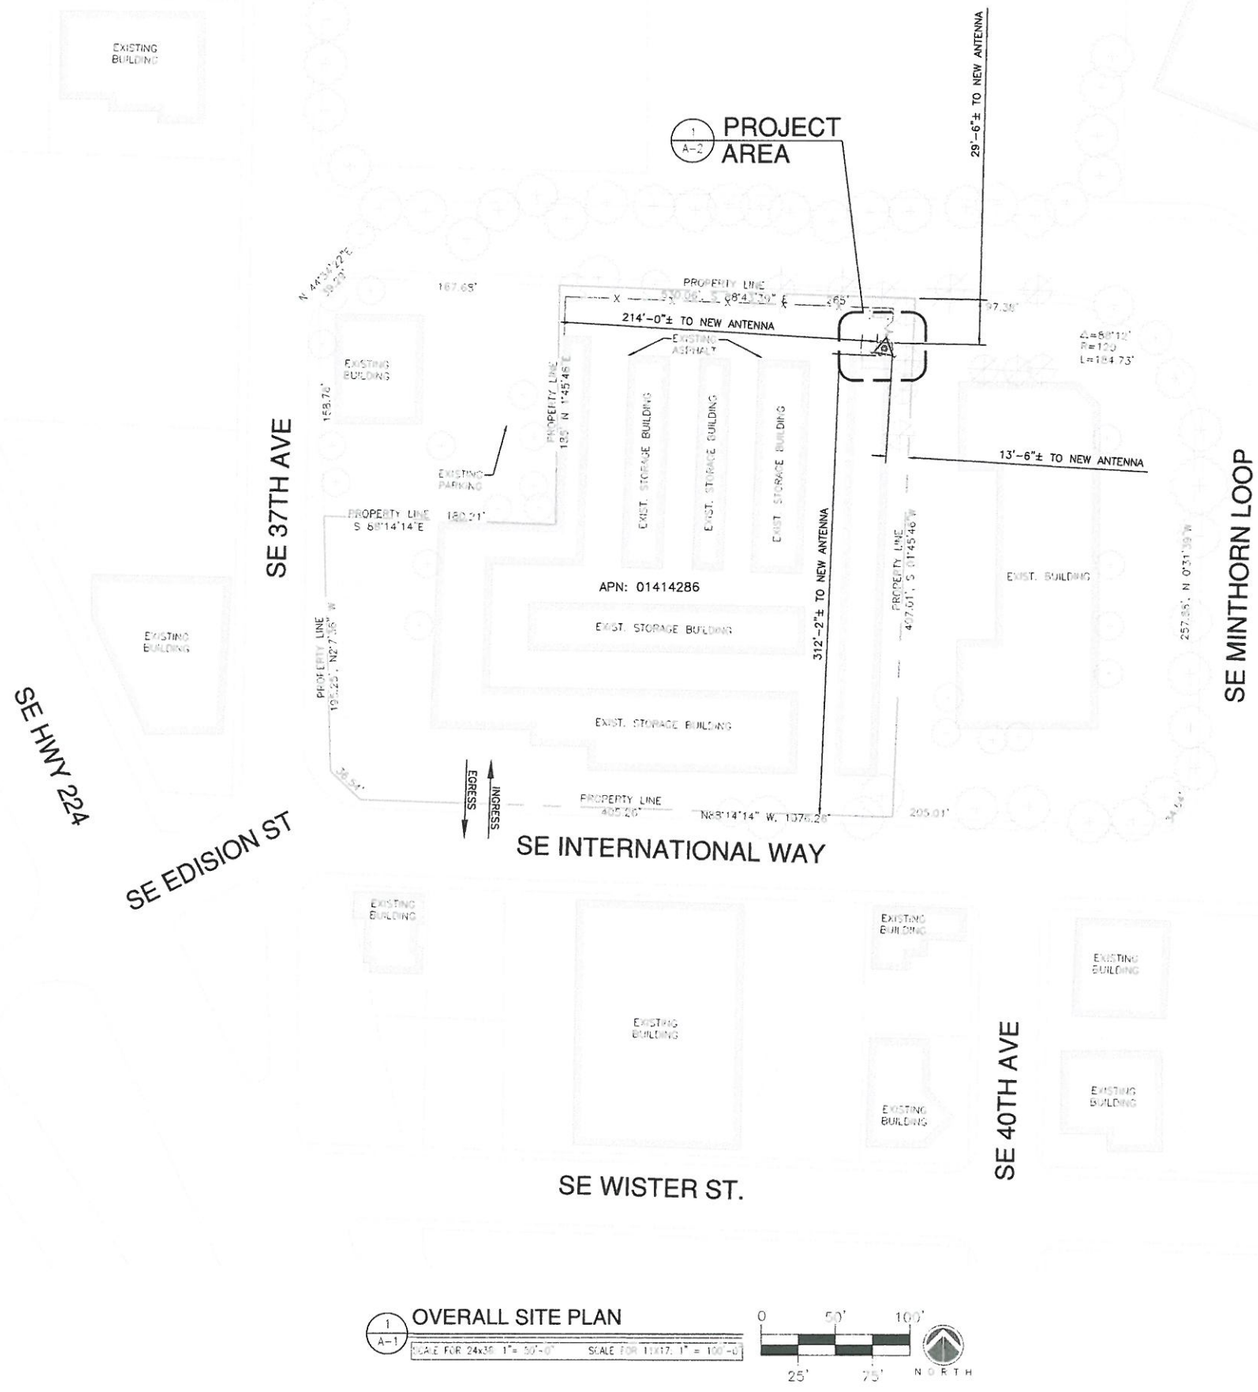

1 A-1 OVERALL SITE PLAN

SCALE FOR 24x36: 1" = 50'-0" SCALE FOR 11x17: 1" = 100'-0"

0 50' 100'
25' 75'
NORTH

PLANS PREPARED FOR:

verizonwireless

PLANS PREPARED BY:

KDC
ARCHITECTS.ENGINEERS, P.C.
4720 200TH STREET SW SUITE 200
LYNNWOOD, WA 98036
PHONE: 425.670.8651
FAX: 425.712.0846

LICENSURE:

DATE:	06/14/2012
DRAWN BY:	TPP
CHECKED BY:	JYS

REVISIONS

DATE	DESCRIPTION	BY
05/04/2012	ISSUED FOR 95% ZONING REVIEW	TPP
06/15/2012	ISSUED FOR 100% ZD REVIEW	TPP

PROJECT:
POR-KELLOG

3701 SE INTERNATIONAL WAY
MILWAUKIE, OR 97222

A-1

ANTENNA / COAX SCHEDULE							
SECTOR	QUANTITY	TIP HEIGHT	ANT. SIZE	AZIMUTH	NUMBER OF COAX RUNS	COAX SIZE	COAX LENGTH
"A"	2 EXISTING	83'-0"	8'-0"	70°	1 EACH EXIST.	1 5/8"	120'-0"±
"A"	1 PROPOSED	93'-0"	6'-0"	70°	DIPLEX	1 5/8"	100'-0"±
"A"	1 PROPOSED	83'-0"	6'-0"	70°	2 PROPOSED	1 5/8"	100'-0"±
"B"	2 EXISTING	83'-0"	8'-0"	190°	1 EACH EXIST.	1 5/8"	100'-0"±
"B"	1 PROPOSED	93'-0"	6'-0"	190°	DIPLEX	1 5/8"	100'-0"±
"B"	1 PROPOSED	84'-0"	8'-0"	190°	2 PROPOSED	1 5/8"	100'-0"±
"G"	2 EXISTING	84'-0"		310°	1 EACH EXIST.	1 5/8"	100'-0"±
"G"	1 PROPOSED	93'-0"	6'-0"	310°	DIPLEX	1 5/8"	100'-0"±
"G"	1 PROPOSED	93'-0"	6'-0"	310°	2 PROPOSED	1 5/8"	100'-0"±

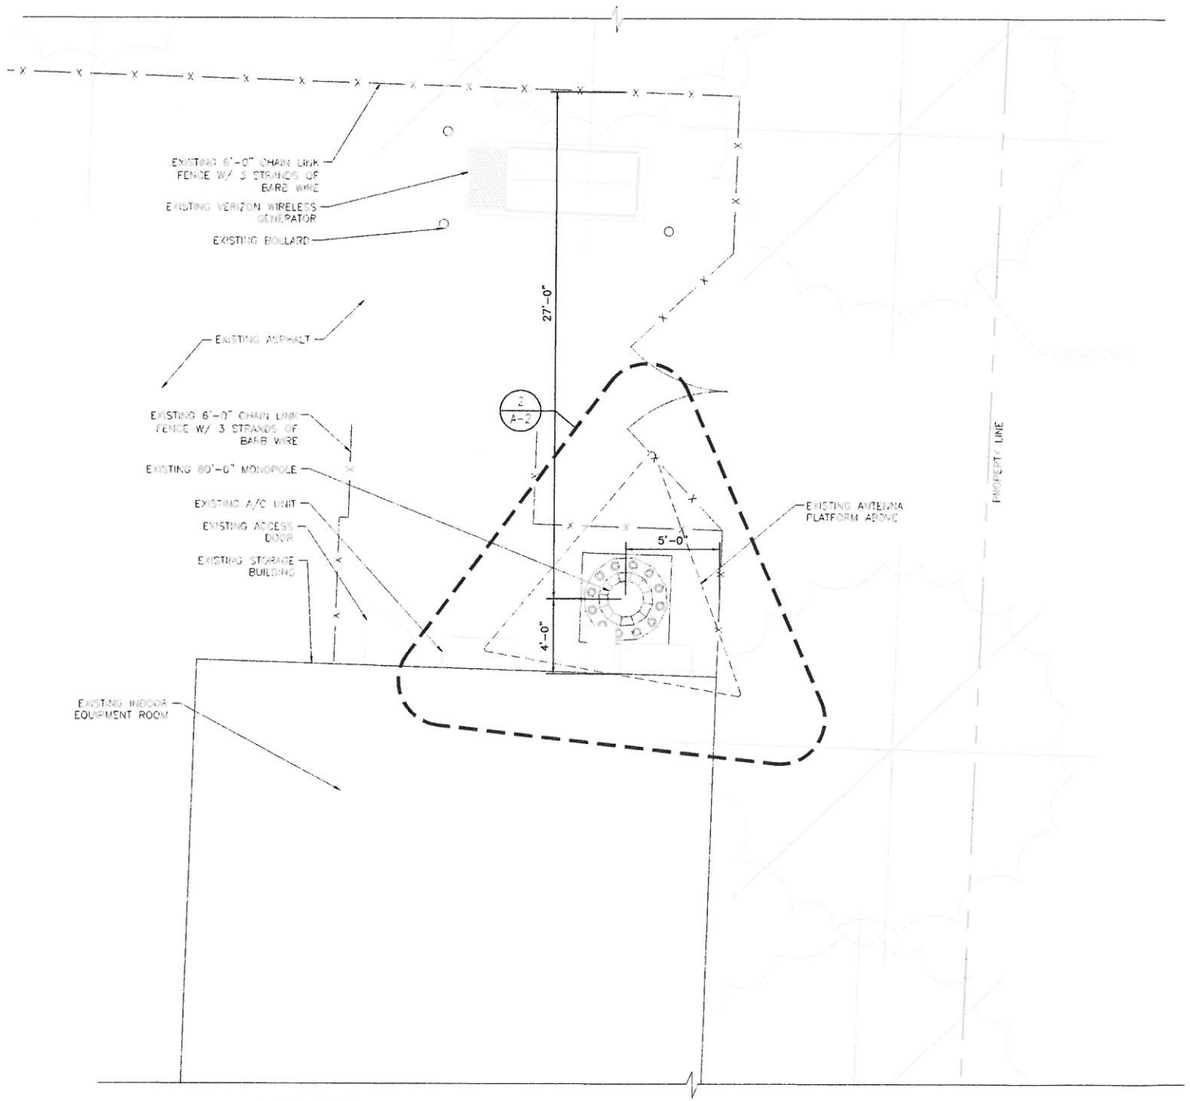

1 / A-2 EXISTING EQUIP./ANTENNA LAYOUT PLAN

SCALE FOR 24x36: 1/4"= 1'-0" SCALE FOR 11X17: 1/8" = 1'-0"

0 4' 8' 2' 6' NORTH

GENERAL NOTES

THIS IS NOT A SITE SURVEY:
ALL PROPERTY BOUNDARIES, ORIENTATION OF TRUE NORTH AND STREET HALF-WIDTHS HAVE BEEN OBTAINED FROM A TAX PARCEL MAP AND ARE APPROXIMATE.

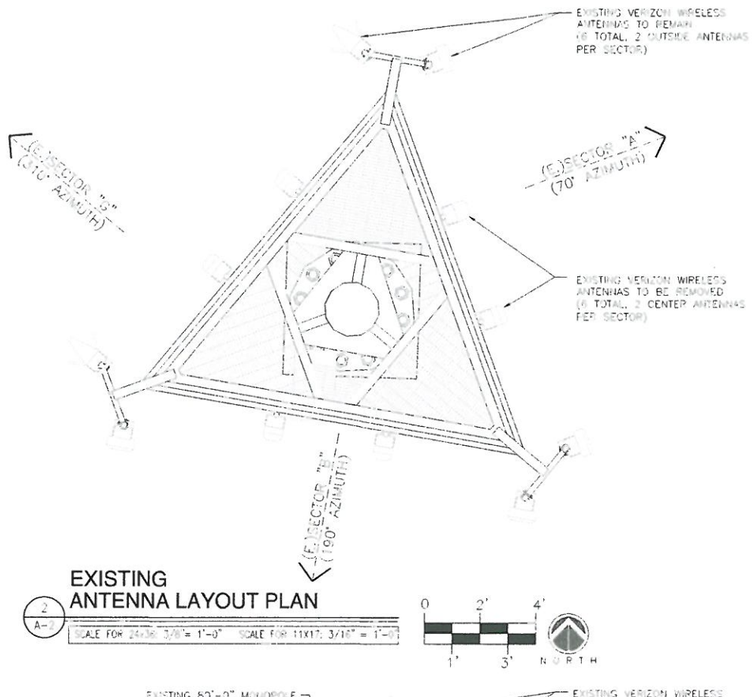

2 / A-2 EXISTING ANTENNA LAYOUT PLAN

SCALE FOR 24x36: 3/8"= 1'-0" SCALE FOR 11X17: 3/16" = 1'-0"

0 2' 4' 1' 3' NORTH

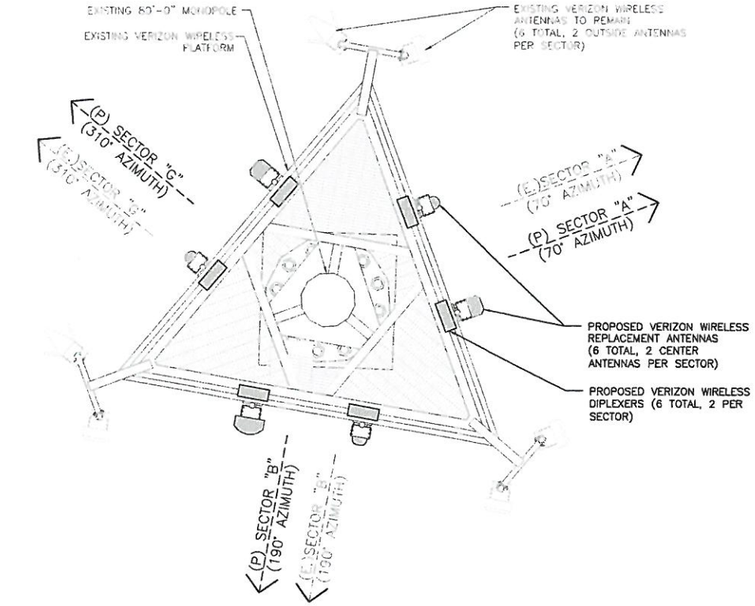

3 / A-2 PROPOSED ANTENNA LAYOUT PLAN

SCALE FOR 24x36: 3/8"= 1'-0" SCALE FOR 11X17: 3/16" = 1'-0"

0 2' 4' 1' 3' NORTH

PLANS PREPARED FOR:

verizonwireless

PLANS PREPARED BY:

KDC
ARCHITECTS.ENGINEERS, P.C.
4720 200TH STREET SW SUITE 200
LYNNWOOD, WA 98036
PHONE: 425.670.8651
FAX: 425.712.0846

LICENSURE:

DATE: 06/14/2012
DRAWN BY: TPP
CHECKED BY: JYS

REVISIONS

DATE	DESCRIPTION	BY
05/04/2012	ISSUED FOR 90% ZONING REVIEW	TPP
06/15/2012	ISSUED FOR 100% ZD REVIEW	TPP

PROJECT:

POR-
KELLOG

3701 SE INTERNATIONAL WAY
MILWAUKIE, OR 97222

A-2

GENERAL NOTES

FENCE NOTE:

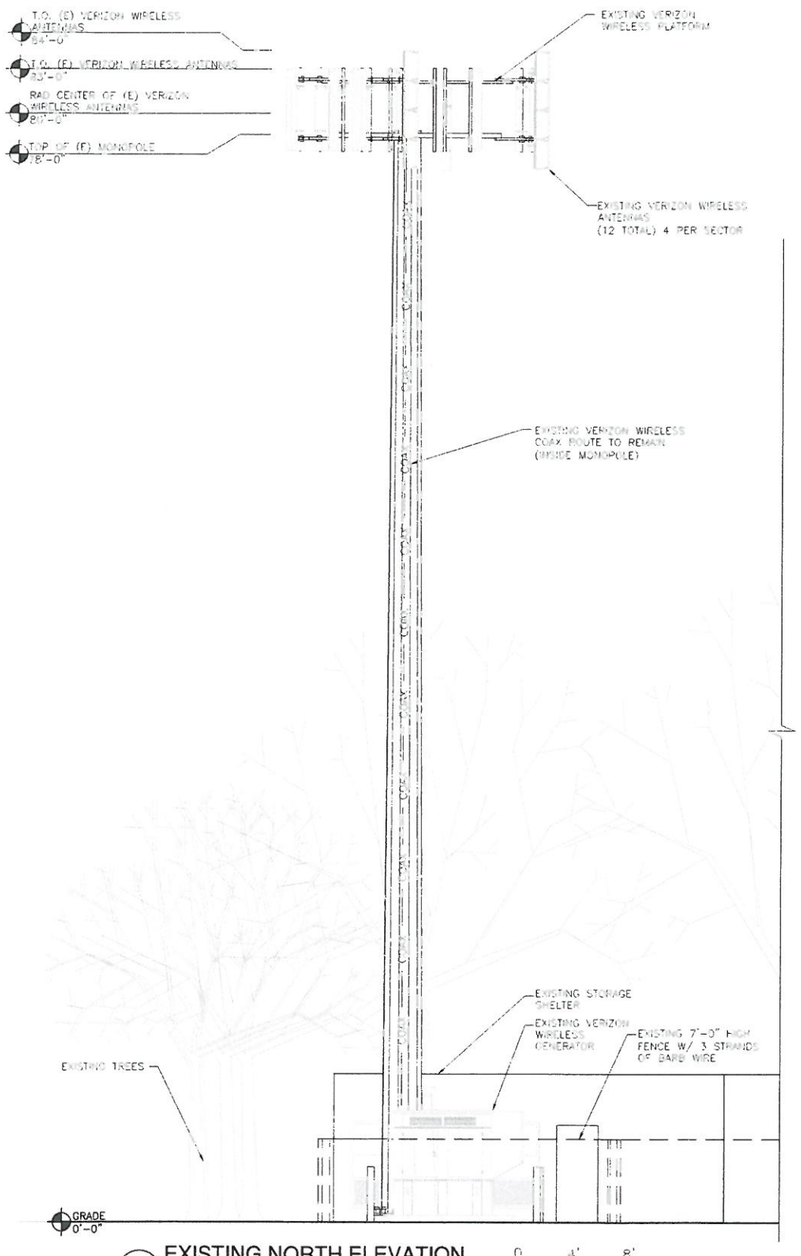

1 A-3 EXISTING NORTH ELEVATION

SCALE FOR 24x36: 3/16" = 1'-0" SCALE FOR 11X17: 3/32" = 1'-0"

0 4' 8' 2' 6' NORTH

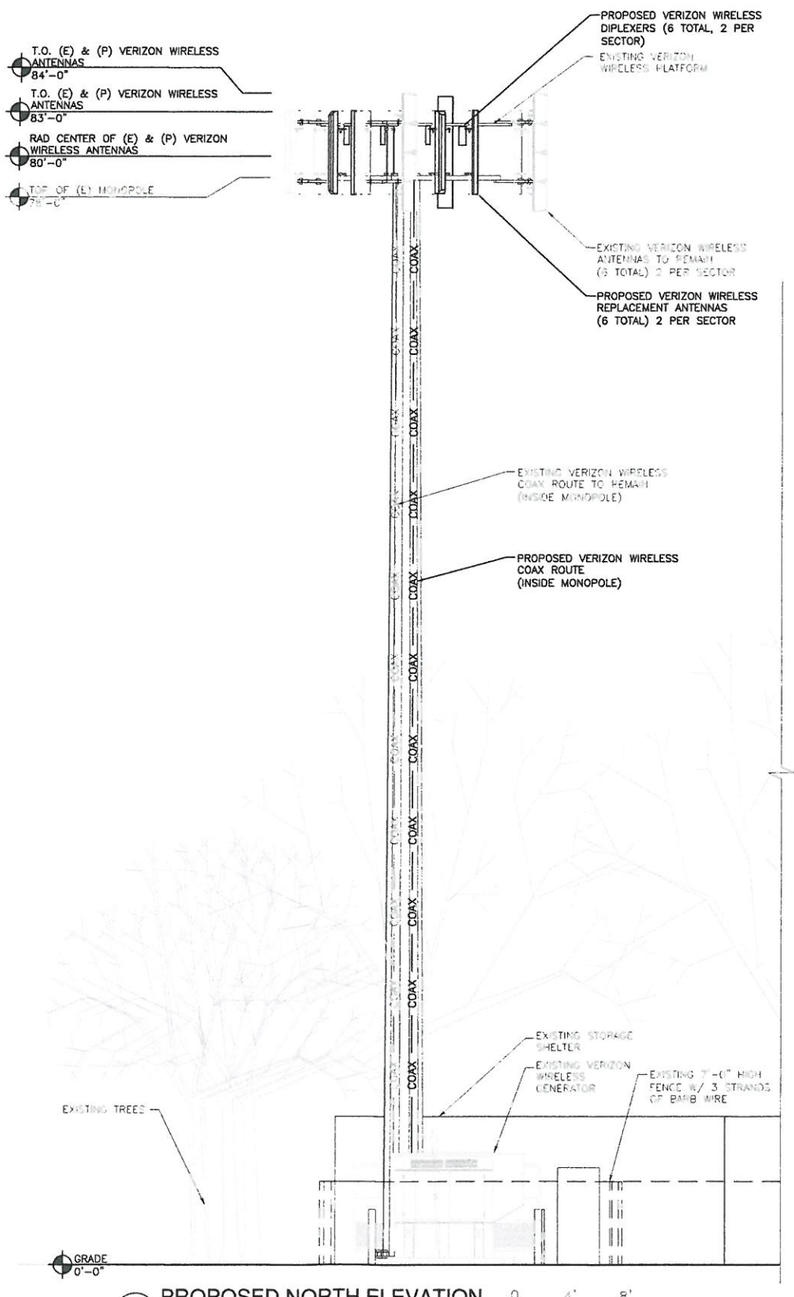

2 A-3 PROPOSED NORTH ELEVATION

SCALE FOR 24x36: 3/16" = 1'-0" SCALE FOR 11x17: 3/32" = 1'-0"

0 4' 8' 2' 6' NORTH

PLANS PREPARED FOR:

verizonwireless

PLANS PREPARED BY:

KDC
ARCHITECTS.ENGINEERS, P.C.
4720 200TH STREET SW SUITE 200
LYNNWOOD, WA 98036
PHONE: 425.670.8651
FAX: 425.712.0846

LICENSURE:

DATE: 06/14/2012
DRAWN BY: TPP
CHECKED BY: JYS

REVISIONS

DATE	DESCRIPTION	BY
05/04/2012	ISSUED FOR 90% ZONING REVIEW	TPP
06/15/2012	ISSUED FOR 100% ZD REVIEW	TPP

PROJECT:

POR-KELLOG

3701 SE INTERNATIONAL WAY
MILWAUKIE, OR 97222

A-3