LOGUS PARTITION

5250 S.E. LOGUS RD.

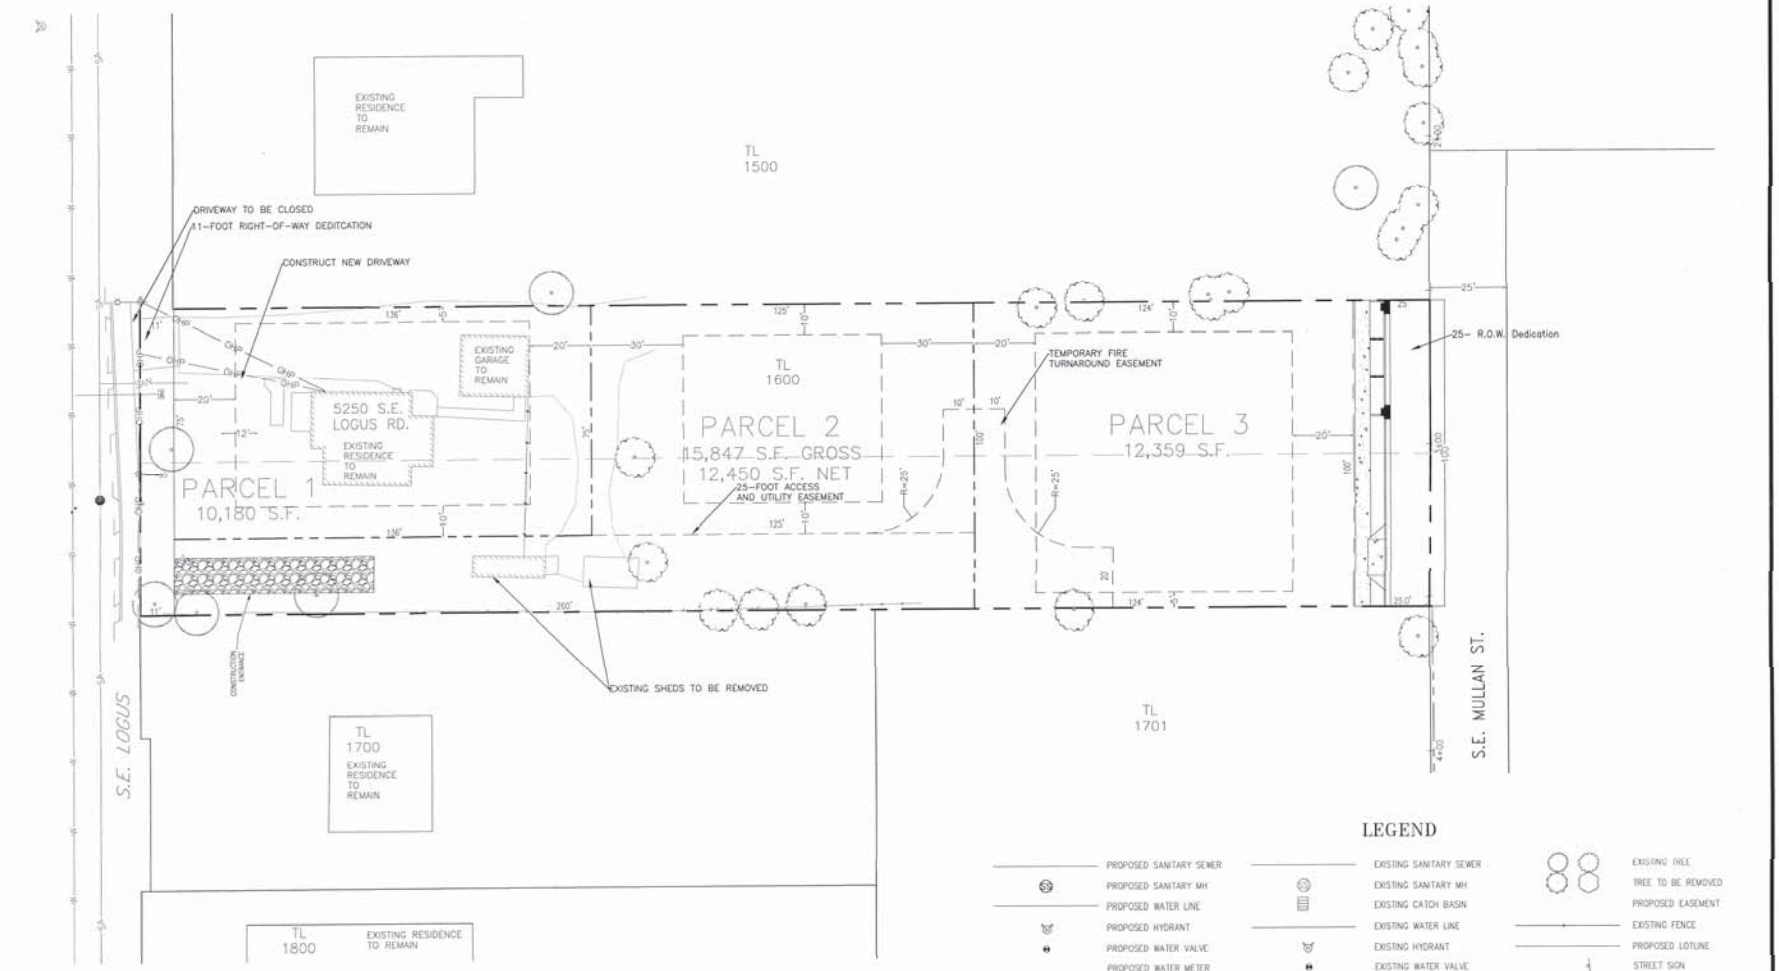

LEGEND

PROPOSED SANITARY SEWER	EXISTING SANITARY SEWER	EXISTING TREE
PROPOSED SANITARY MH	EXISTING SANITARY MH	TREE TO BE REMOVED
PROPOSED WATER LINE	EXISTING CATCH BASIN	PROPOSED EASEMENT
PROPOSED HYDRANT	EXISTING WATER LINE	EXISTING FENCE
PROPOSED WATER VALVE	EXISTING HYDRANT	PROPOSED LOTLINE
PROPOSED WATER METER	EXISTING WATER VALVE	STREET SIGN
PROPOSED CENTER LINE	EXISTING WATER METER	EXISTING OVER HEAD UTILITY
BOUNDARY	EXISTING CENTER LINE	123.45 EXISTING ELEVATION SPOT
PROPOSED POLE W/ LIGHT	EXISTING BOUNDARY	123.45 PROPOSED ELEVATION SPOT
PROPOSED CONCRETE	EXISTING POLE W/ LIGHT	
206.32"TC 205.82"GUT PROPOSED ELEVATIONS	EXISTING CONCRETE	
	206.44"TC 205.94"GUT EXISTING ELEVATIONS	

W.B. WELLS & Associates, Inc.
ENGINEERS-SURVEYORS-PLANNERS
4230 NE FREMONT STREET
PORTLAND, OREGON 97213
PHONE (503) 284-5896 FAX (503) 284-8530
e-mail address: info@wbwells.com

PRELIMANARY PLAT
LOGUS PARTITION

FOR

CHARLES CLARK
MILWAUKIE, OREGON

REGISTERED PROFESSIONAL ENGINEER
BRADLEY B. SCHLENKER
EXPIRES: 06/30/2014
SIGNATURE DATE:

PACIFIC DESIGNS NW
CHARLES CLARK
P.O. BOX 22208
MILWAUKIE OR 97269
503-789-0067

REVISIONS:

DESIGNED BY:	MDP
DRAWN BY:	MDP
CHECKED BY:	
FILE ID:	05-000-ENG-.DWG
PLOT DATE:	mm-dd-yy
JOB NO:	13-030

© W.B. WELLS 2005