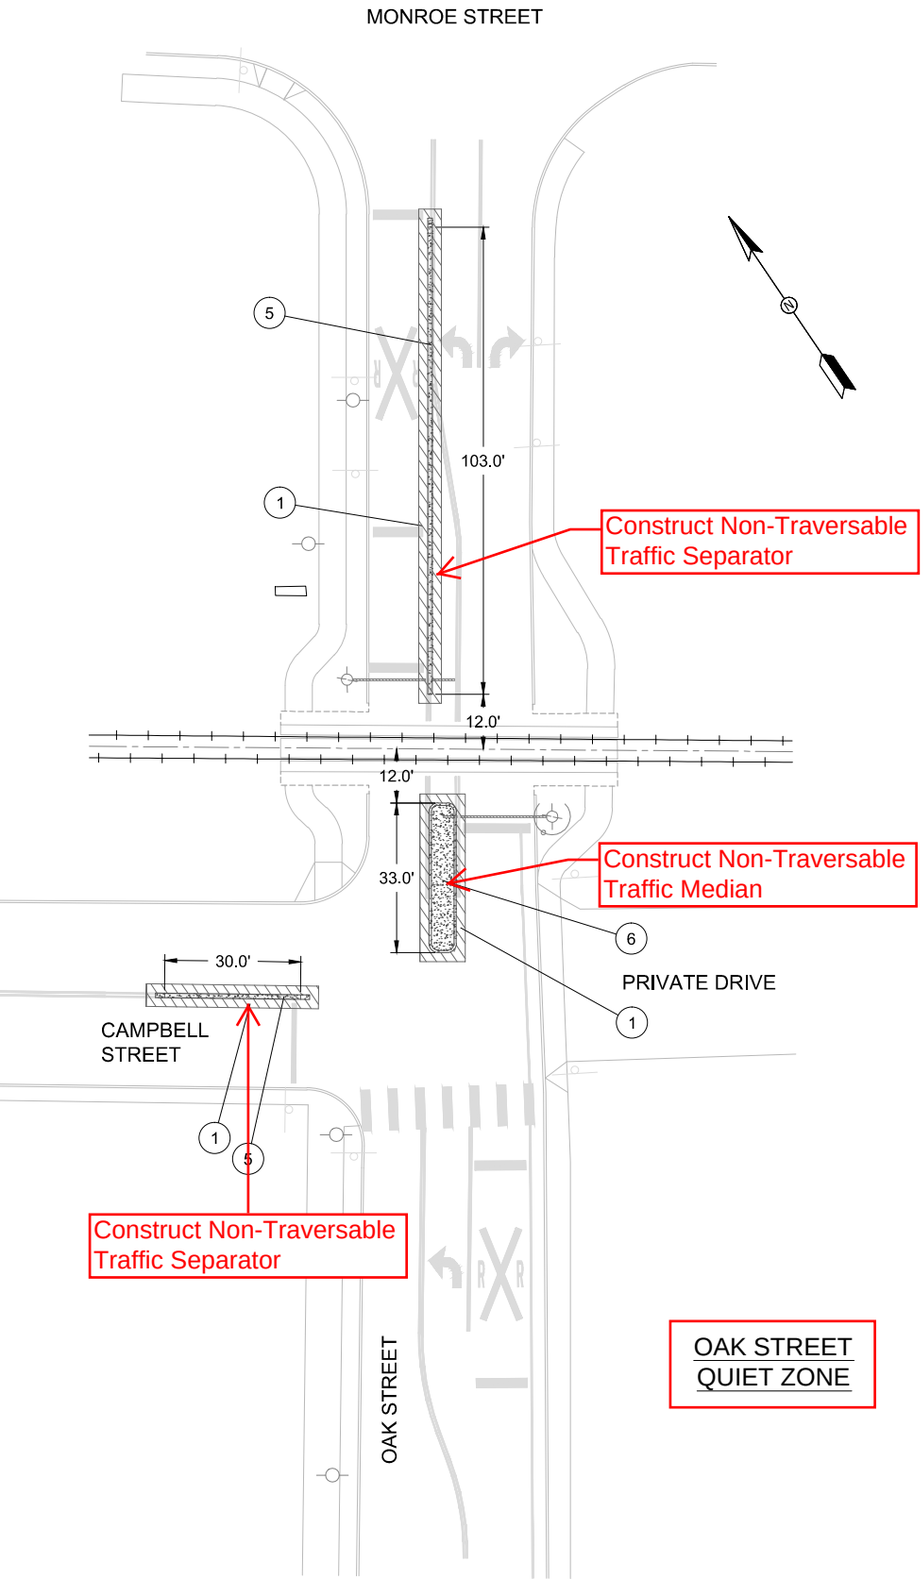
MONROE STREET
5
1
103.0'
Construct Non-Traversable Traffic Separator
12.0'
12.0'
33.0'
Construct Non-Traversable Traffic Median
6
1
PRIVATE DRIVE
30.0'
CAMPBELL STREET
1
5
Construct Non-Traversable Traffic Separator
OAK STREET
OAK STREET QUIET ZONE

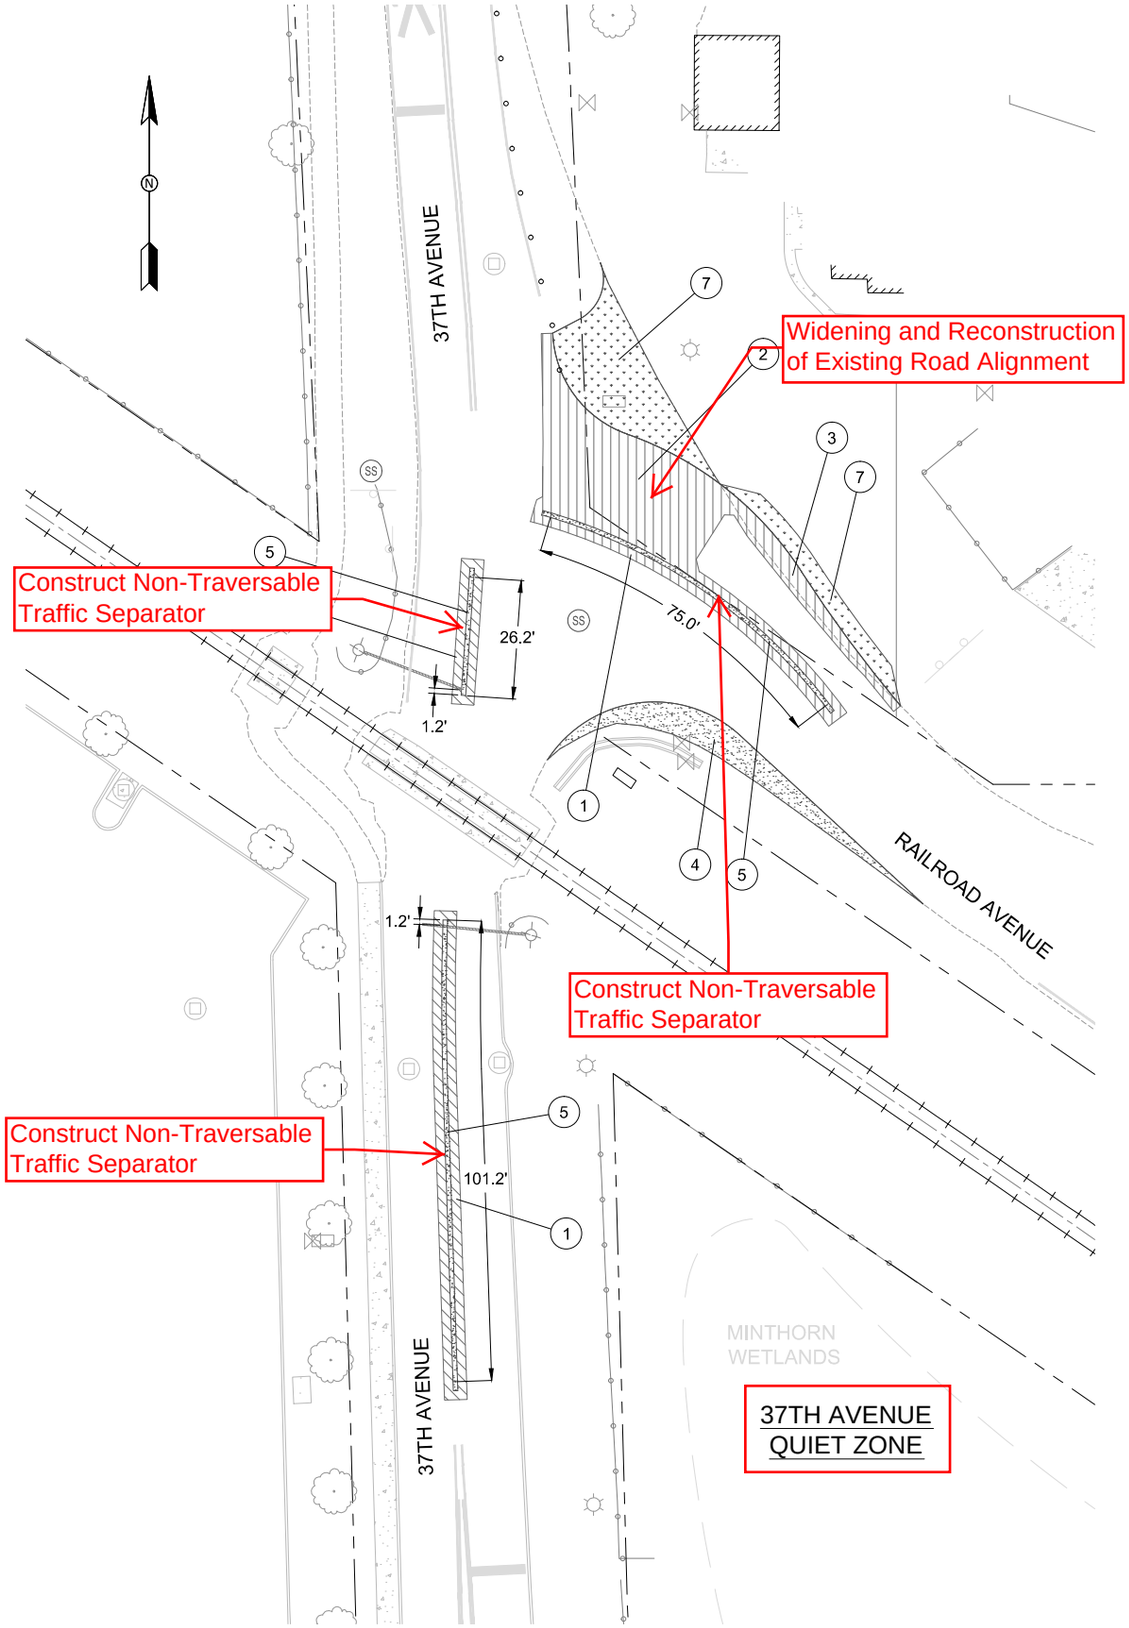
37TH AVENUE
7
2
Widening and Reconstruction of Existing Road Alignment
3
7
5
Construct Non-Traversable Traffic Separator
26.2'
1.2'
75.0'
1
4
5
RAILROAD AVENUE
1.2'
Construct Non-Traversable Traffic Separator
5
Construct Non-Traversable Traffic Separator
101.2'
1
37TH AVENUE
MINTHORN WETLANDS
37TH AVENUE QUIET ZONE