updated site plan received
August 18, 2021

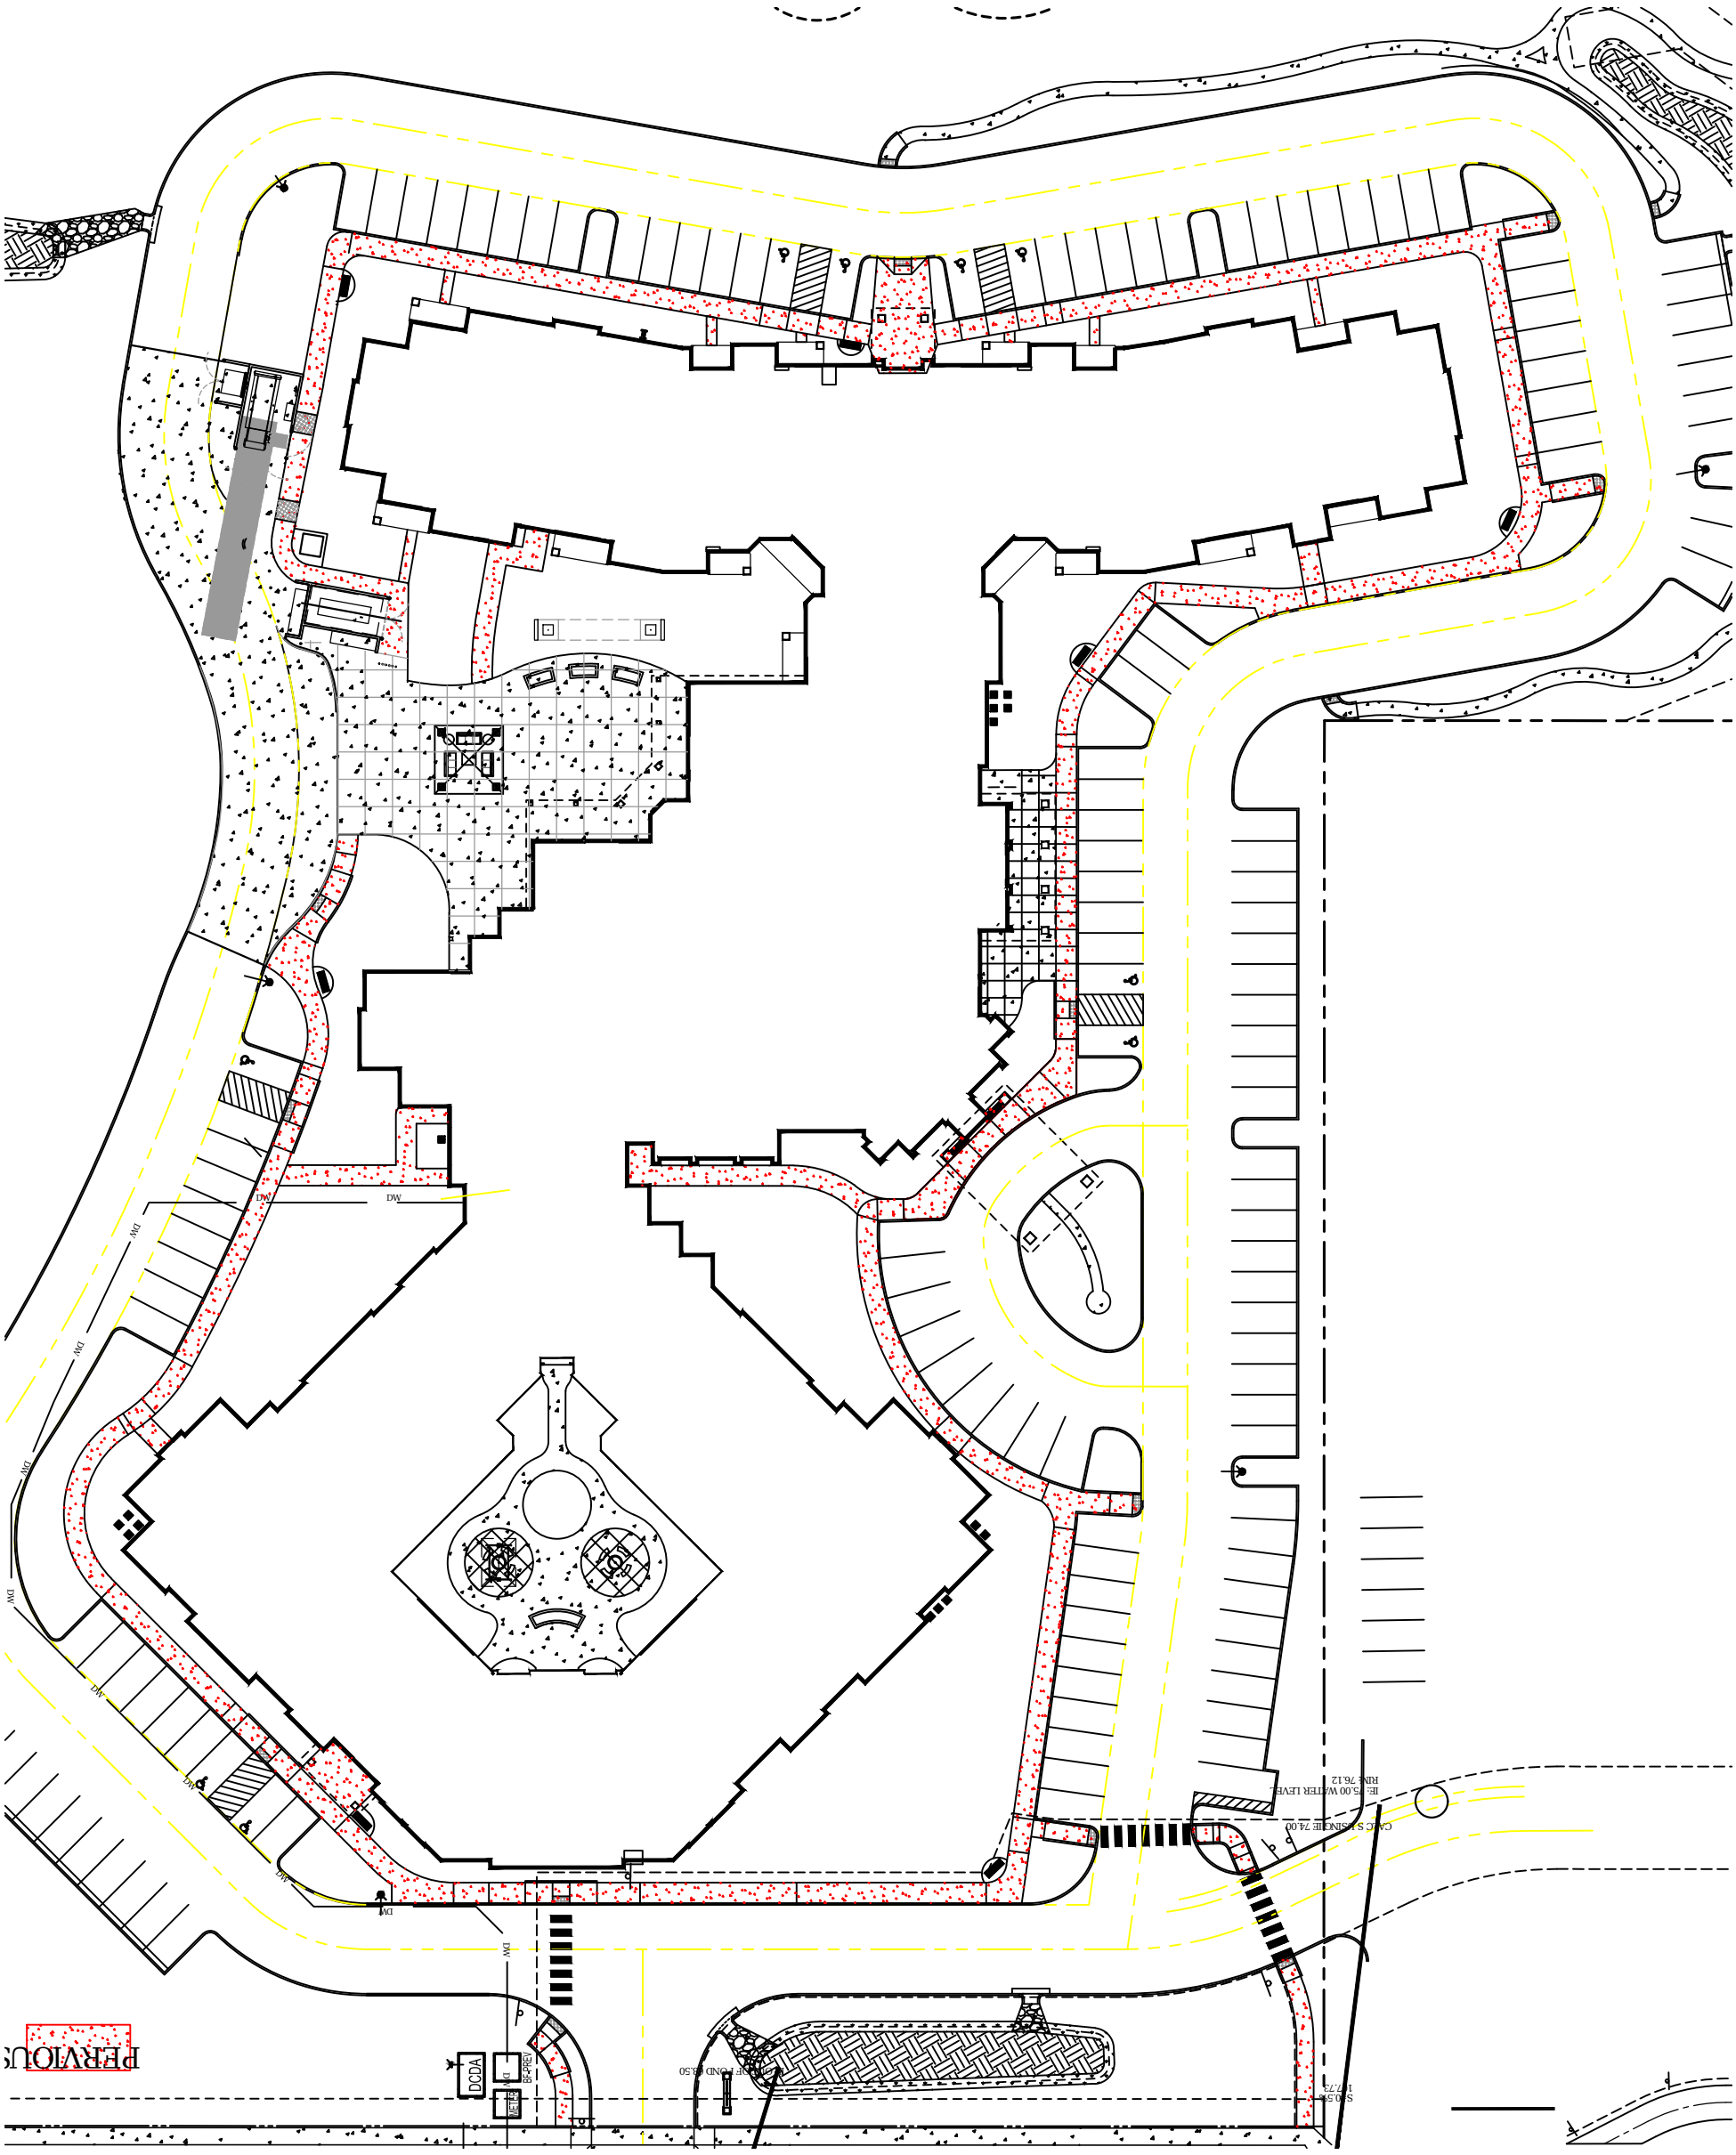


BONAVENTURE
Senior Living
FAX: (503) 588-8331
Phone: (503) 362-2663
Salem, Oregon 97317
3125 Doe Ridge

PERVIOUS
Bonaventure FMW

JOB NO.: 1903
TITLE: Site Plan
DATE:
PAGE:
ADDENDUM: